



PROPOSED
4-6-4

STORMPROOF Windows WITH
DOUBLE GLAZING WITH PLANTED ON BEADS

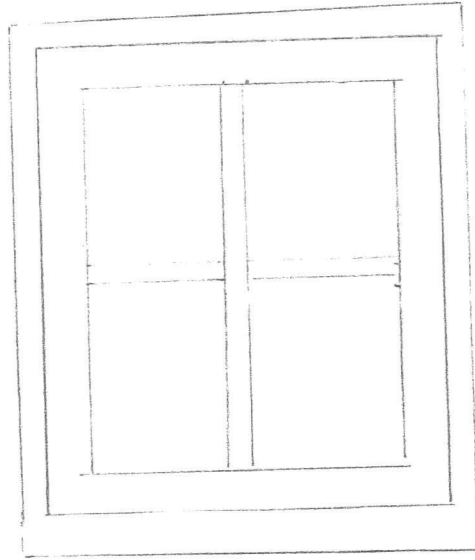

Window 1.

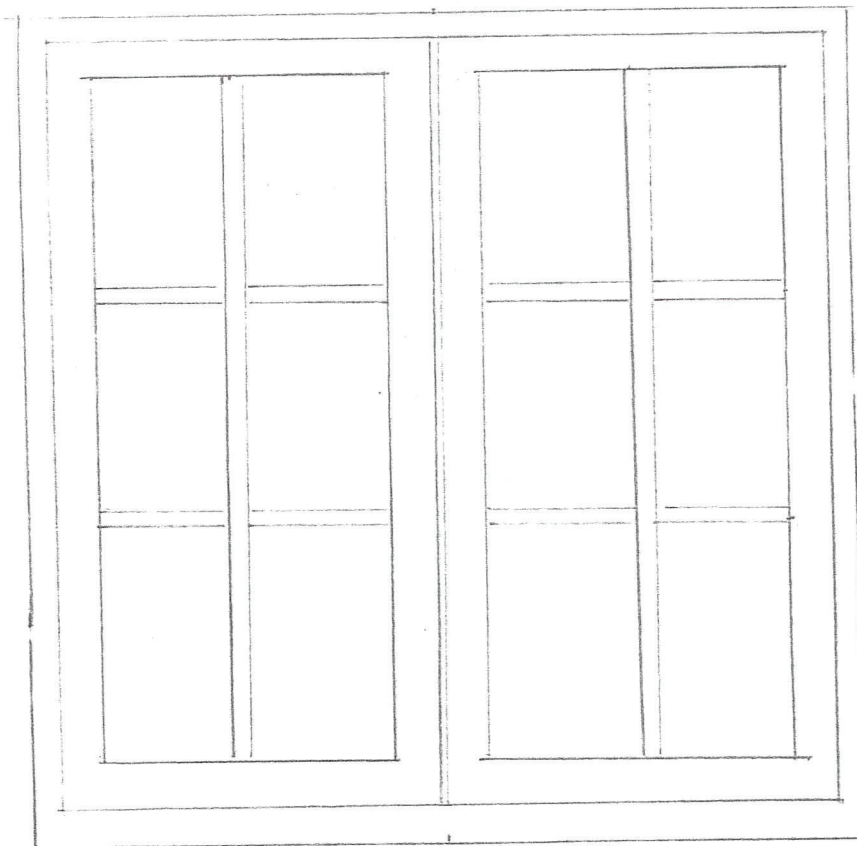

Window 2