
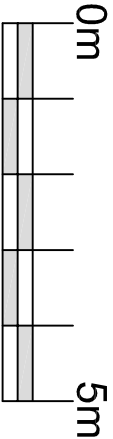
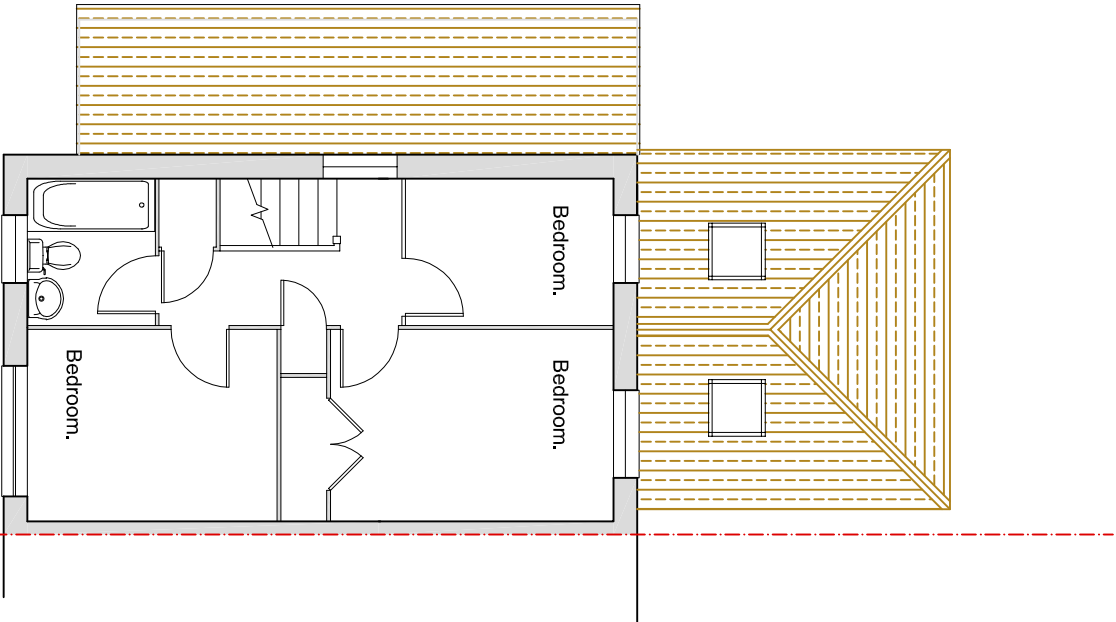


General Notes:

Do not scale dimensions from this drawing, unless for Planning purposes.

The Contractor is responsible for checking all dimensions on site prior to commencement of the works.

This drawing is to be read in conjunction with the specification.

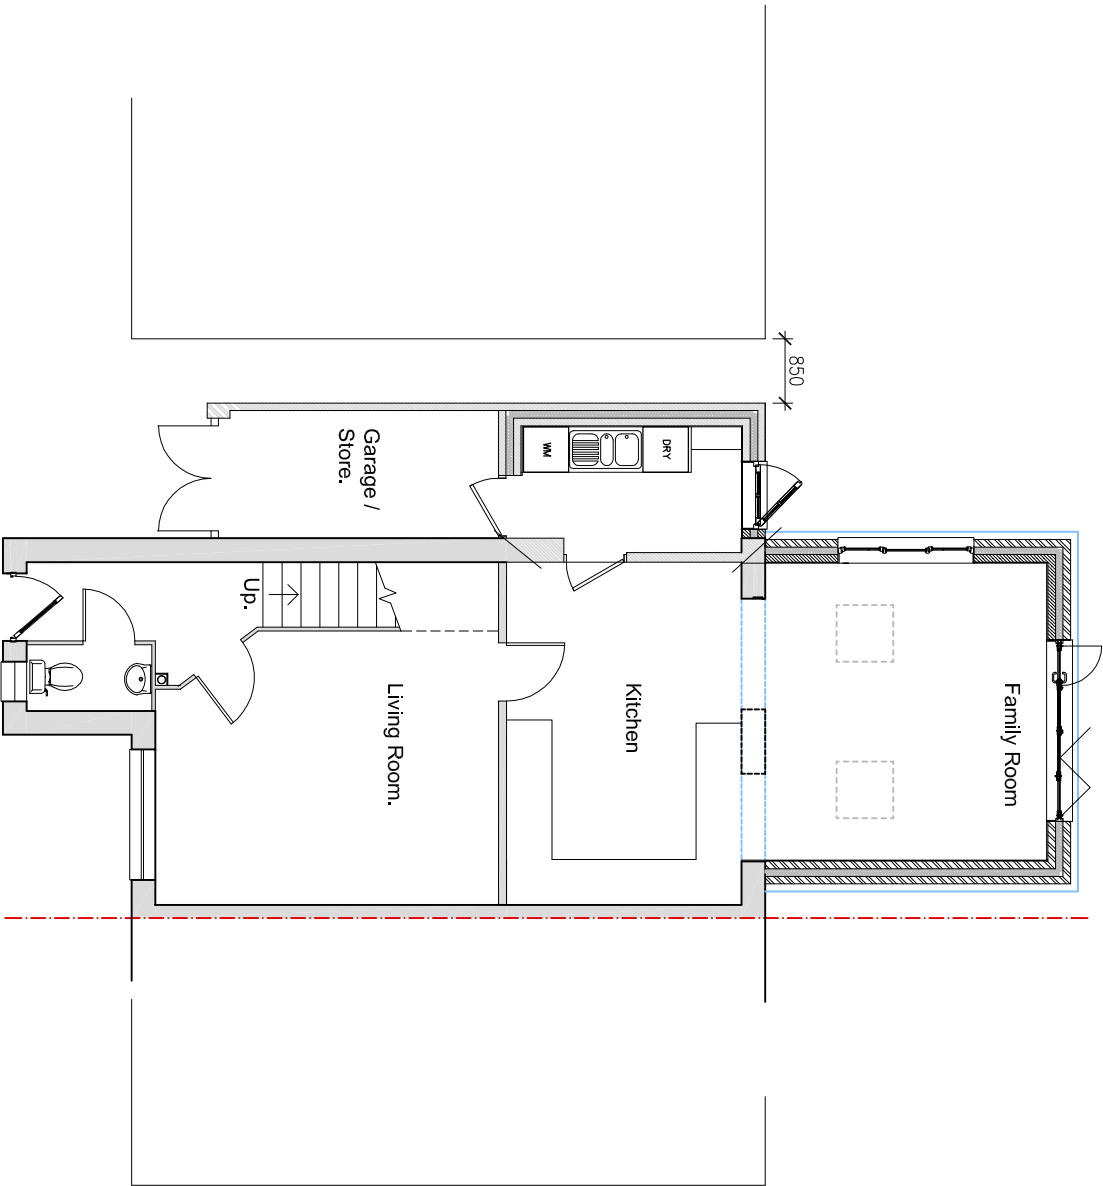

1:100 Scale bar

**GROUND FLOOR PLAN.
PROPOSED**

**FIRST FLOOR PLAN.
Showing Roof Plan**

Brian Elstone Surveying Services Ltd Brian Elstone, MCIOB, RMAPS, MCABE Building Surveyor and Architectural Consultant Registered CDM Coordinator 14 Sutton Avenue, Rustington, West Sussex, BN16 2ET Phone: 01903 784884, Mobile: 07710 593021, Email: brian@elstone.biz			
Client: Mr & Mrs Robinson, 52 Silver Birch Drive, PO22 6SJ		Revision	Date
Project: Extension to side and Replacement Extension to Rear		Scale:	Date:
Drawing Title: Revised Proposals - Ground Floor only.		1:100	18/12/2017
		Drawn By:	BE
		Drawing Number:	1258/006
		Revision:	-