



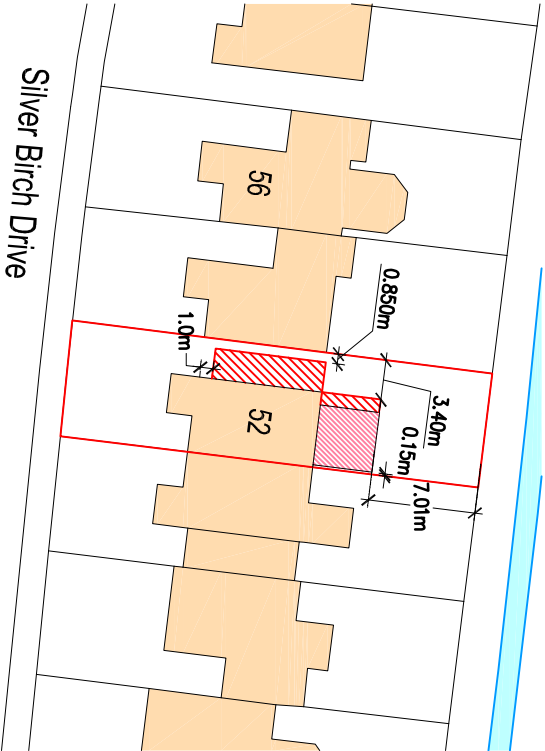

Location Plan

0m 5m 10m 15m 20m 25m

1:1250 Scale bar

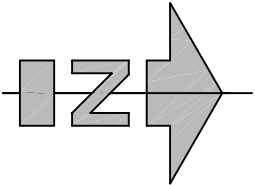

Block Plan

0m 5m 10m 15m 20m

1:500 Scale bar

General Notes:

Do not scale dimensions from this drawing, unless for Planning purposes.

The Contractor is responsible for checking all dimensions on site prior to commencement of the works.

This drawing is to be read in conjunction with the specification.

Brian Elstone Surveying Services Ltd Brian Elstone, MCIOB, RMAPS, MCABE Building Surveyor and Architectural Consultant Registered CDM Coordinator 14 Sutton Avenue, Rustington, West Sussex, BN16 2ET Phone: 01903 784884, Mobile: 07710 593021, Email: brian@elstone.biz															
Client: Mr & Mrs Robinson, 52 Silver Birch Drive, PO22 6SJ		Revision <table><tr><th>Revision</th><th>Date</th><th>Description</th></tr><tr><td>C</td><td>18/03/2018</td><td>850mm gap change</td></tr><tr><td>B</td><td>15/01/2018</td><td>Dimension to boundary added</td></tr><tr><td>A</td><td>04/01/2018</td><td>Dimension added</td></tr></table>		Revision	Date	Description	C	18/03/2018	850mm gap change	B	15/01/2018	Dimension to boundary added	A	04/01/2018	Dimension added
Revision	Date	Description													
C	18/03/2018	850mm gap change													
B	15/01/2018	Dimension to boundary added													
A	04/01/2018	Dimension added													
Project: Two Storey Extension to side and Replacement Extension to Rear		Scale: NOTED Date: 18/12/2017 Drawn By: BE													
Drawing Title: Location Plan & Block Plan		Drawing Number: 1258/005 Revision: C													