


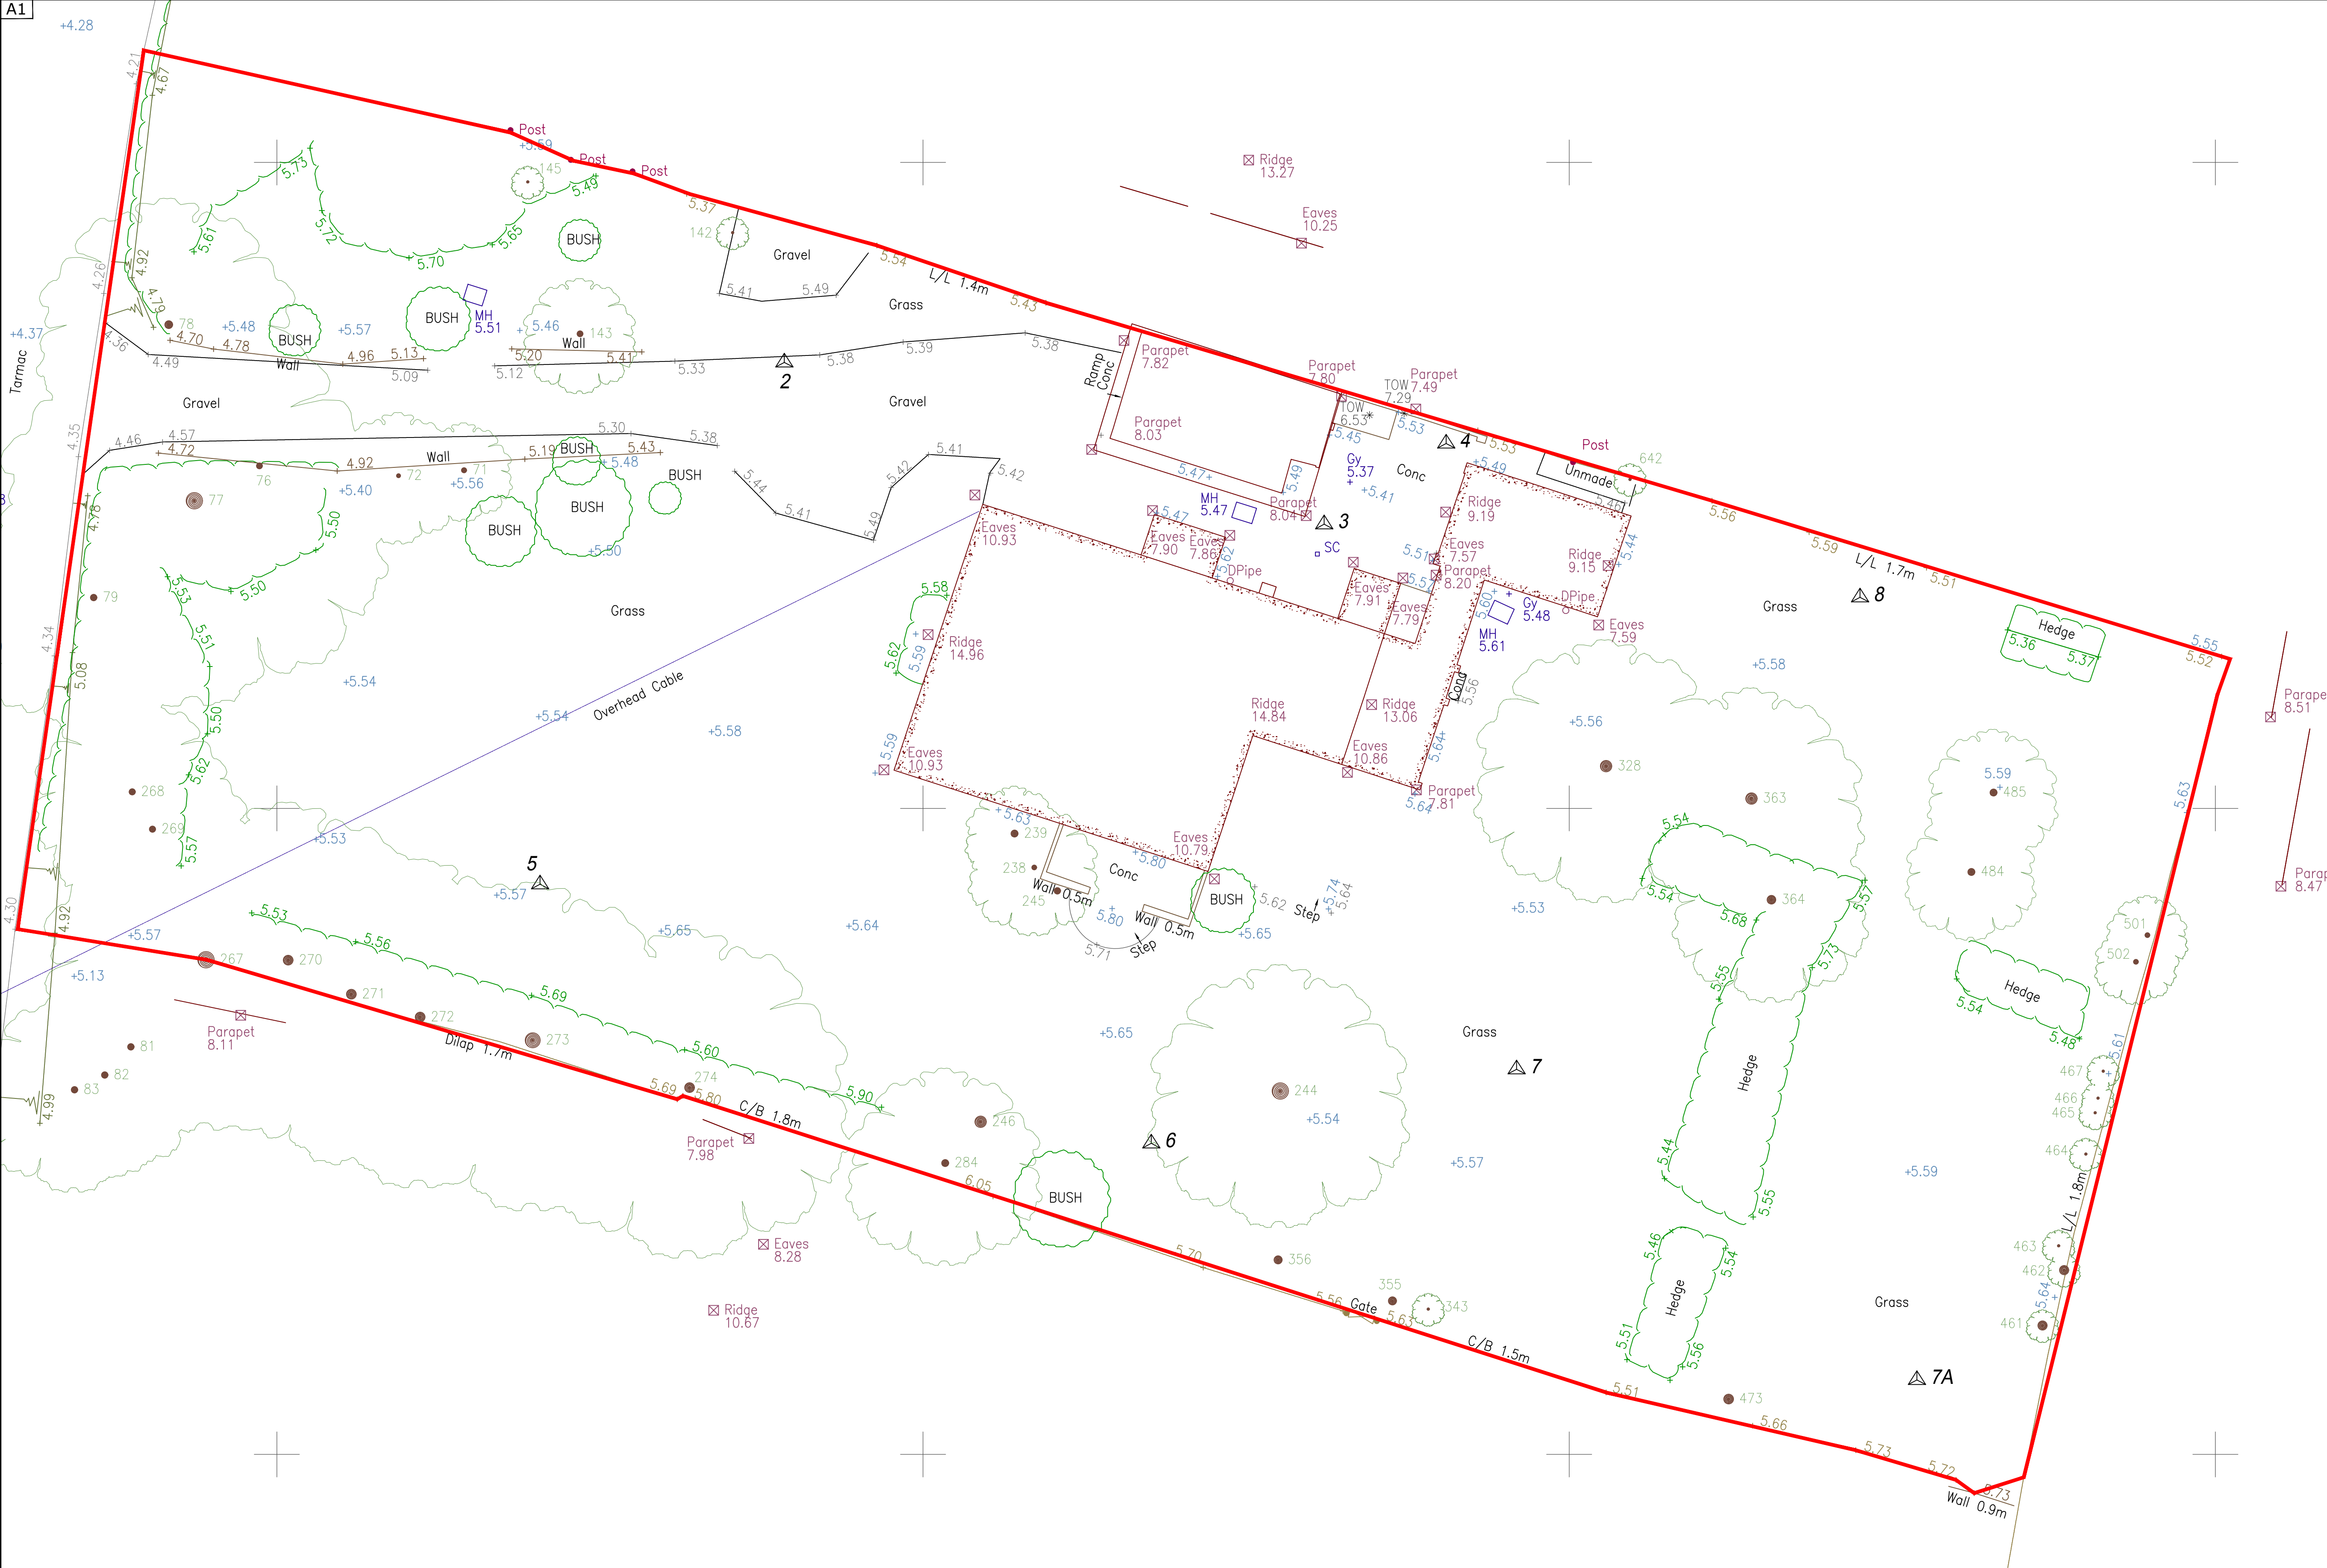

NOTES

This drawing is the copyright of Thrive Ltd ©. All rights reserved.
Ordnance Survey Data © Crown Copyright. All rights reserved.
Licence No. 100007359. DO NOT scale from this drawing.
Contractors, Sub Contractors and Suppliers are to check all relevant dimensions and levels of the site and building before commencing any shop drawings or building work. Any discrepancies should be recorded to the Architect.
Where applicable this drawing is to be read in conjunction with the Consultants' drawings.

REV	DESCRIPTION	DATE	AUTHOR	CHK'D
P1	Issued for planning	09/01/17	DS	

PLANNING



Romsey Office

Building 300, The Grange, Romsey Road, Michelmersh, SO51 0AE
t: 01794 367703 f: 01794 367276 www.thrivearchitects.co.uk

PROJECT

Middleton house

Felpham

For: Mr Tim Hanslip

DRAWING

Existing Tree Survey

SCALE DATE AUTHOR CHK'D

1:100 @ A1 09/01/17 DS

JOB NO. DRAWING NO. REV

HANS160416 SLP-03 P1

CLIENT REF.