


GROUND WATER MONITORING
SITE

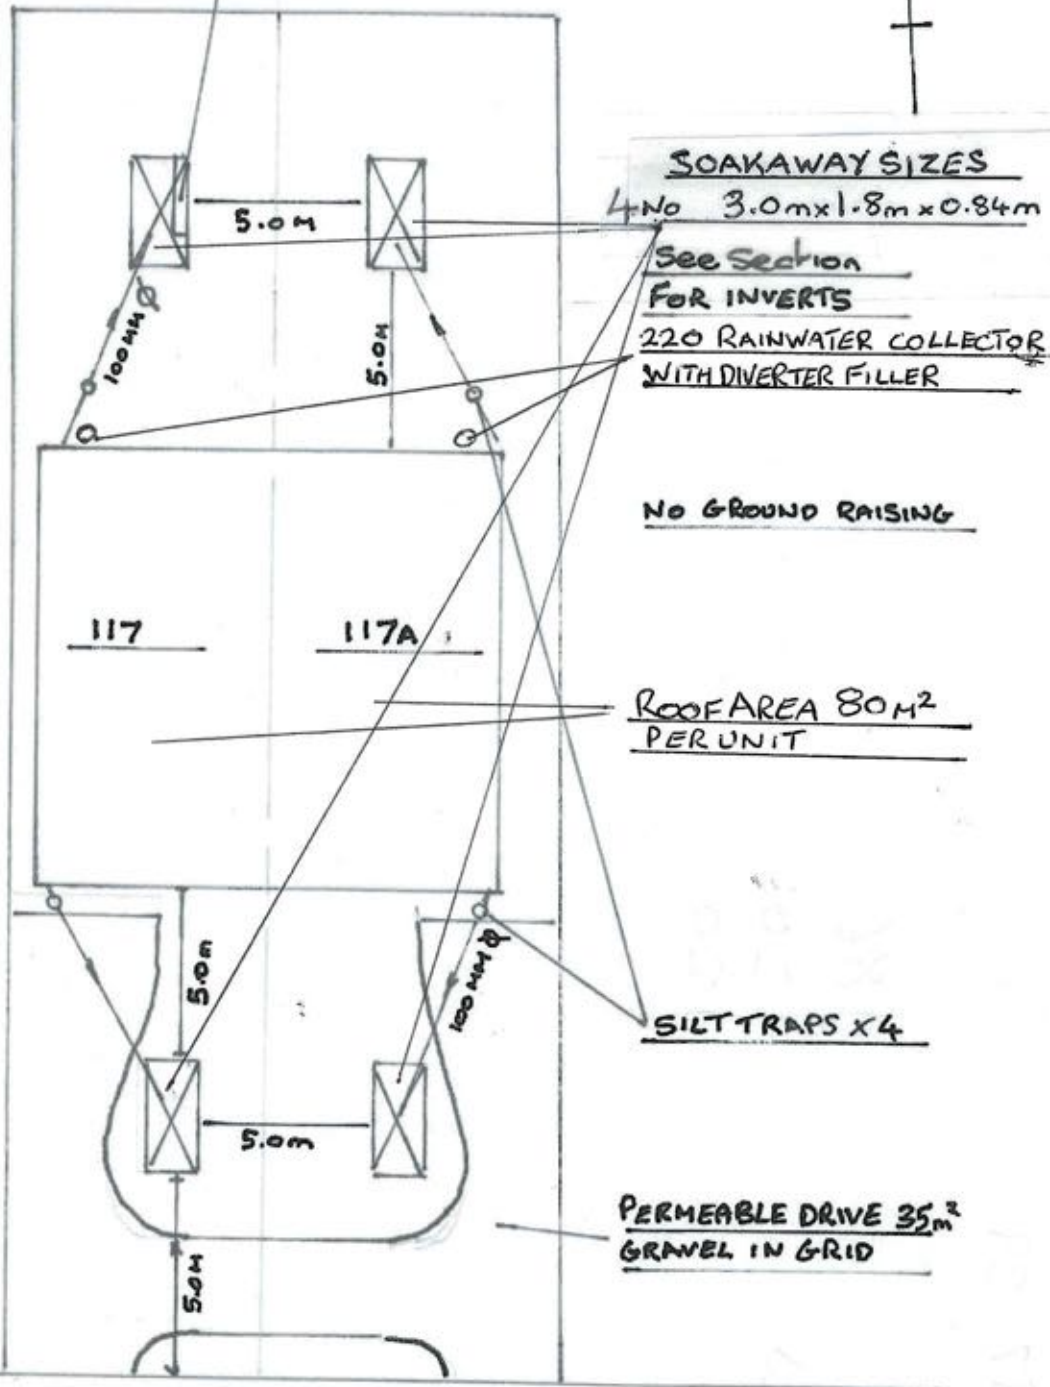

SURFACE WATER DRAINAGE PLAN
117 ELMER RD
SCALE 1:200