



Land Registry Current title plan

Title number **WSX259441**
 Ordnance Survey map reference **SU9800SW**
 Scale **1:1250**
 Administrative area **WEST SUSSEX: ARUN**

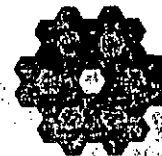

© Crown Copyright. Produced by Land Registry. Reproduction in whole or in part is prohibited without the prior written permission of Ordnance Survey. Licence Number 100026316.

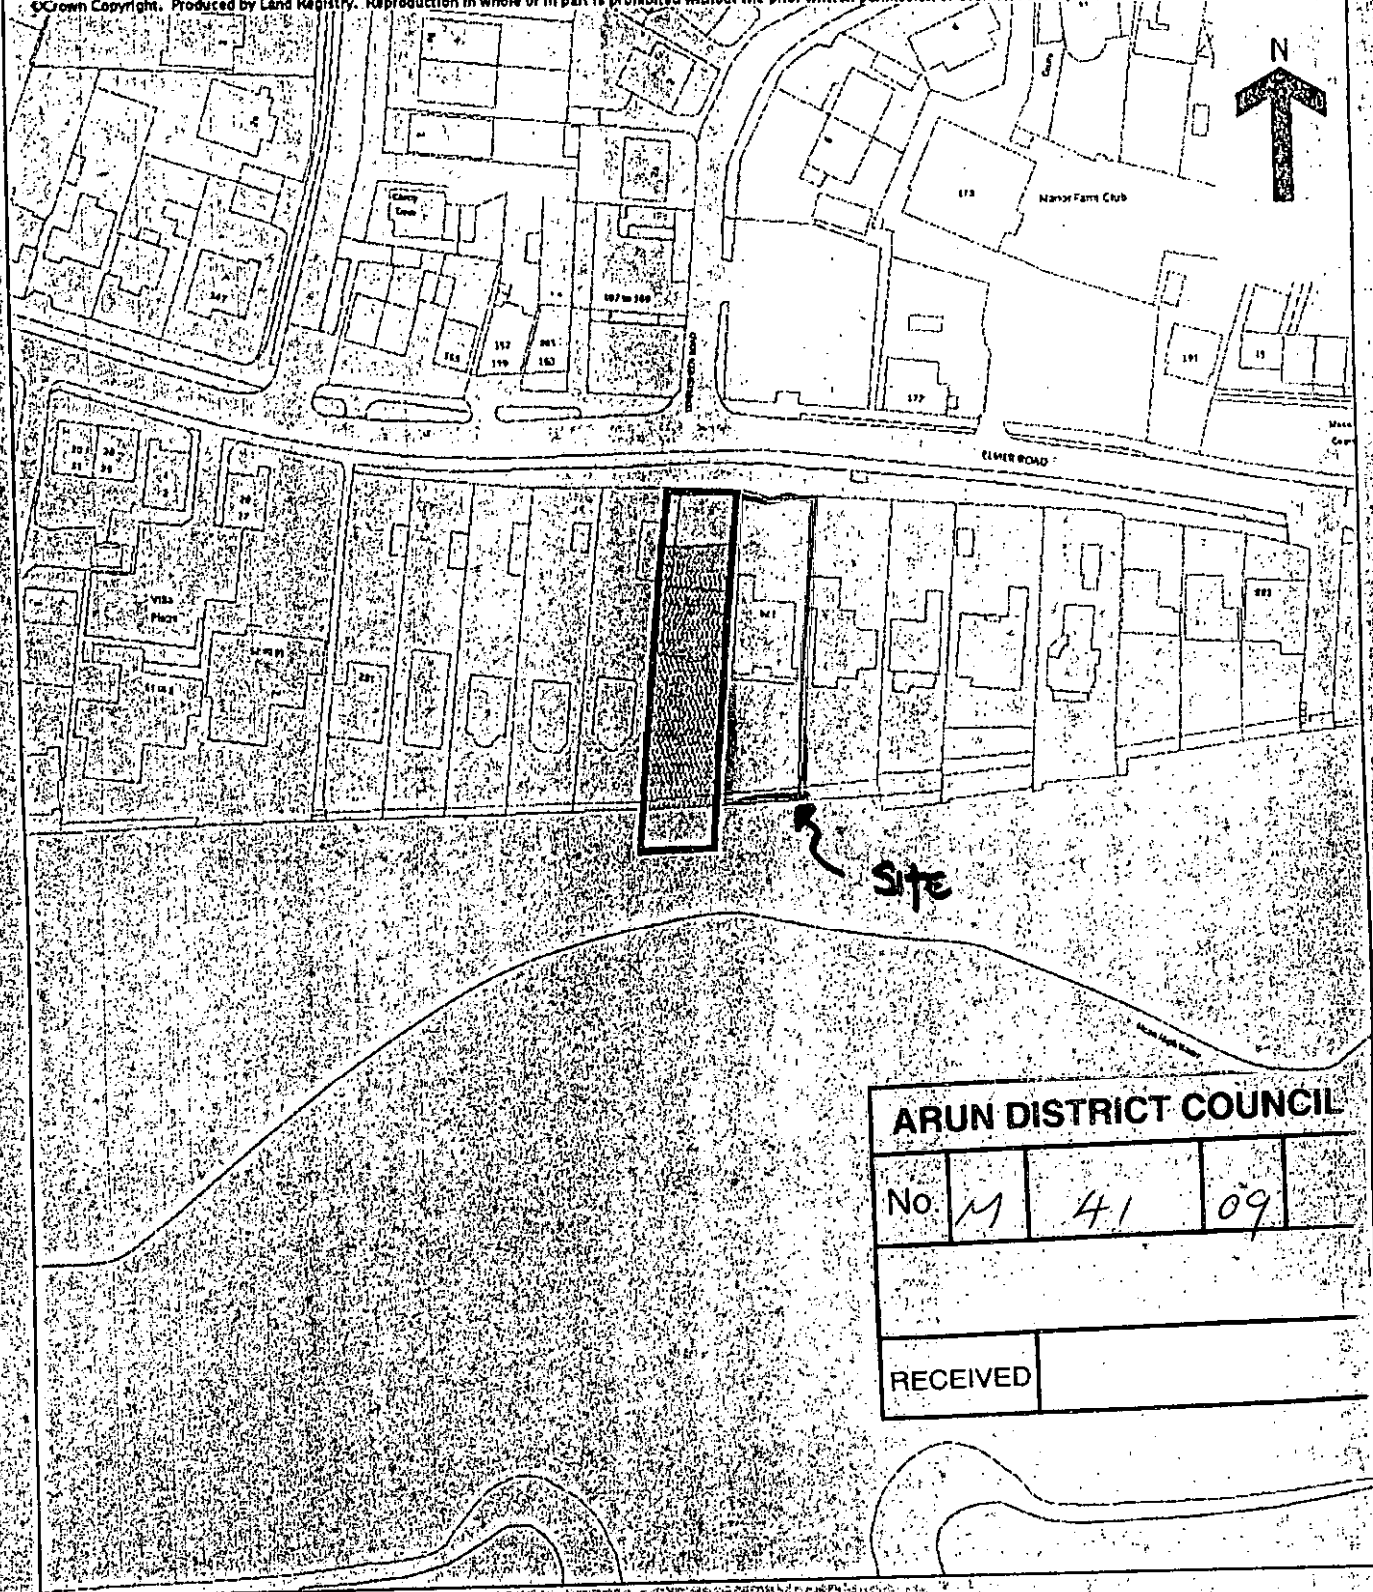

ARUN DISTRICT COUNCIL

No. **M 41 09**

RECEIVED

This is a copy of the title plan on 15/04/2009 at 15:49:44. This copy does not take account of any application made after that time even if still pending in the Land Registry when this copy was issued.

This copy is not an 'Official Copy' of the title plan. An official copy of the title plan is admissible in evidence in a court to the same extent as the original. A person is entitled to be indemnified by the registrar if he suffers loss by reason of a mistake in an official copy. If you want to obtain an official copy, the Land Registry web site explains how to do this.

The Land Registry endeavours to maintain high quality and scale accuracy of title plan images. The quality and accuracy of any print will depend on your printer, your computer and its print settings. This title plan shows the general position, not the exact line, of the