



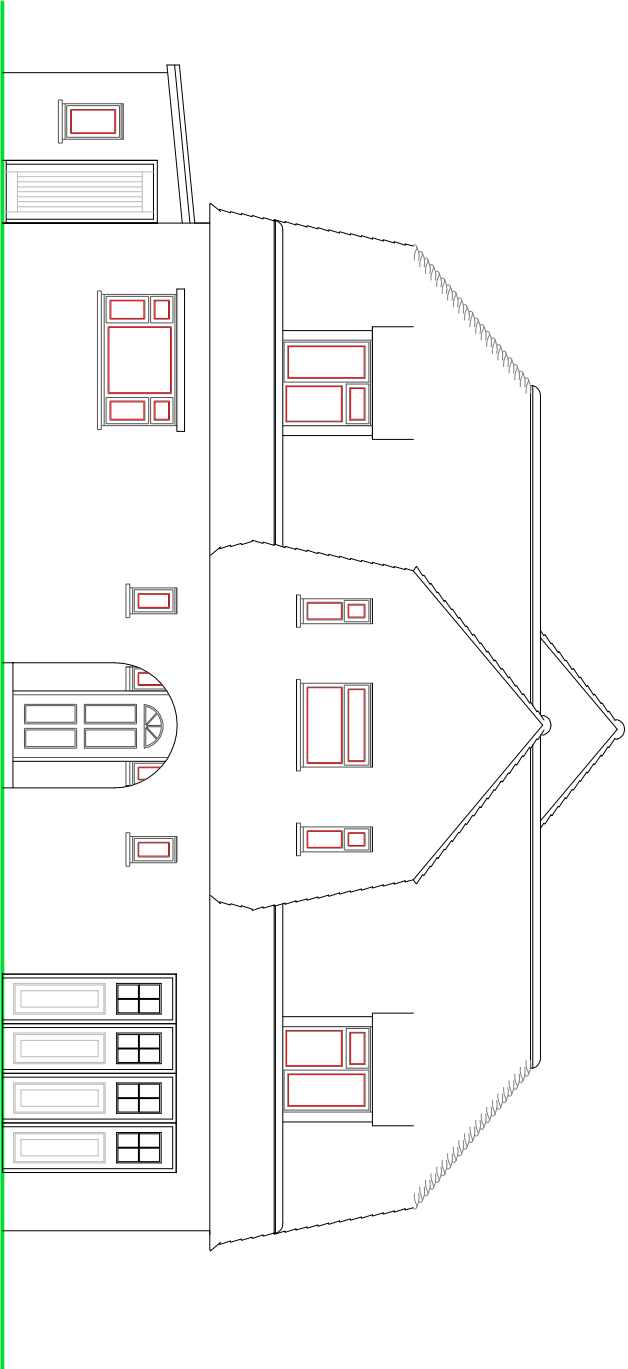

FRONT ELEVATION

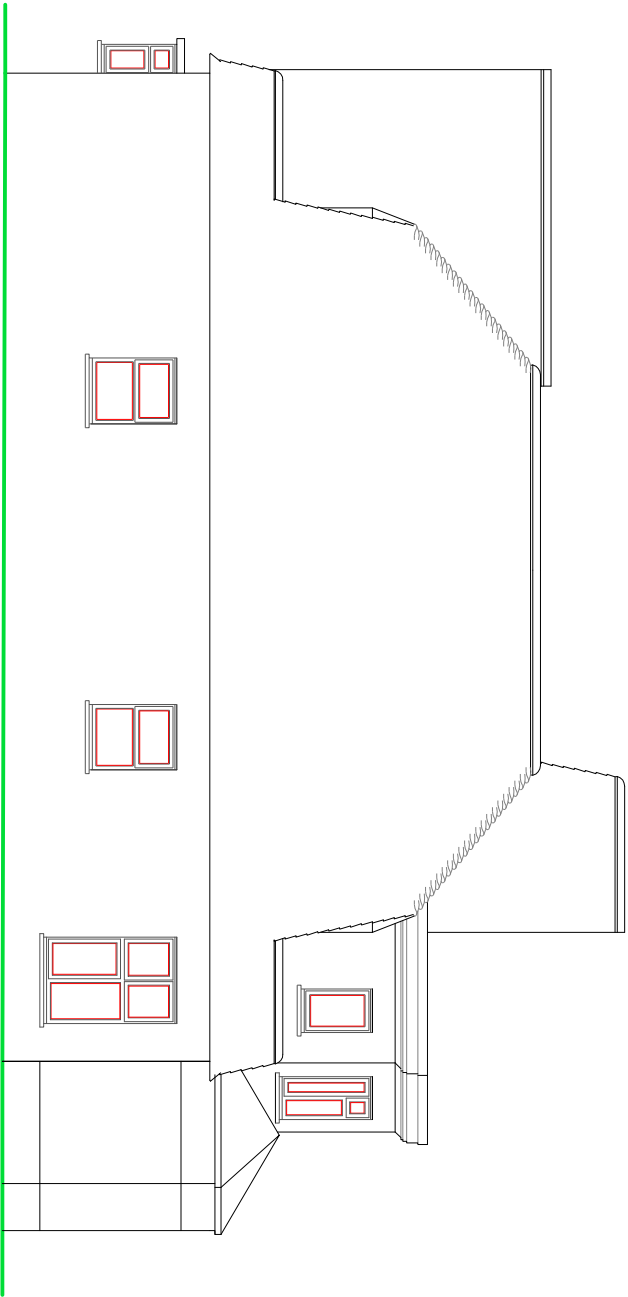


SIDE ELEVATION

NOTES


ROOF - Plain clay tiles to pitched roof and asphalt flat roofing elsewhere.

WALLS - Mixture of painted render and plain clay tile hanging.


WINDOWS/DOORS - White framed PVC double glazed units.

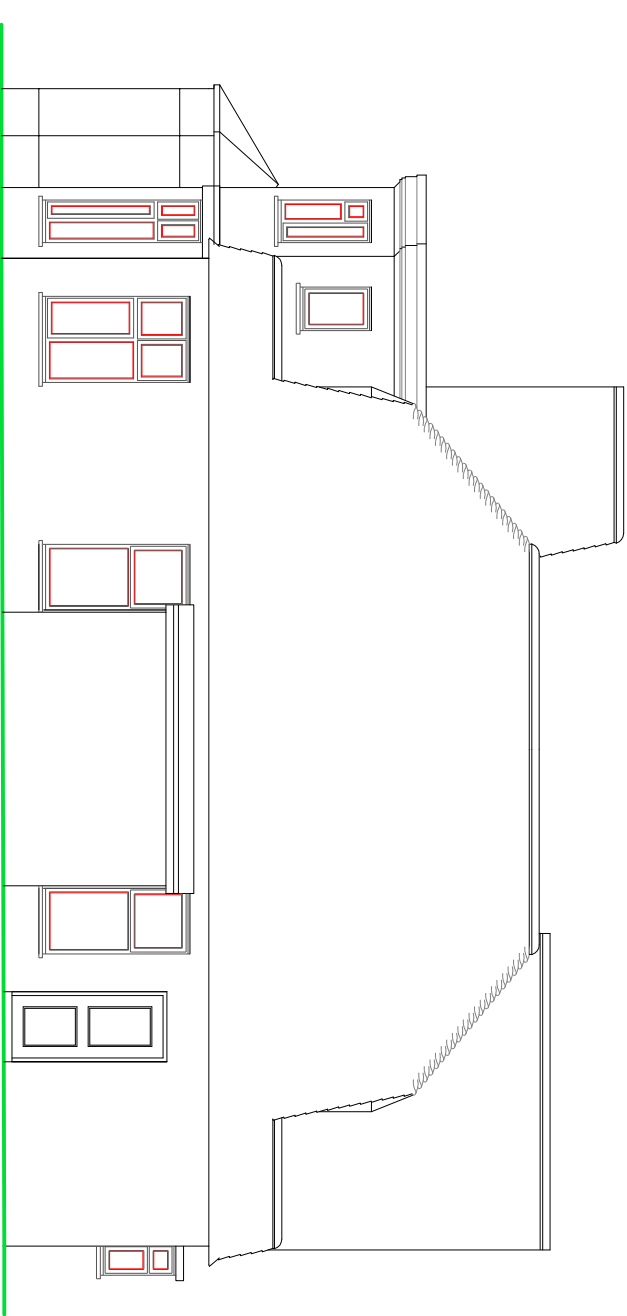

SIDE ELEVATION

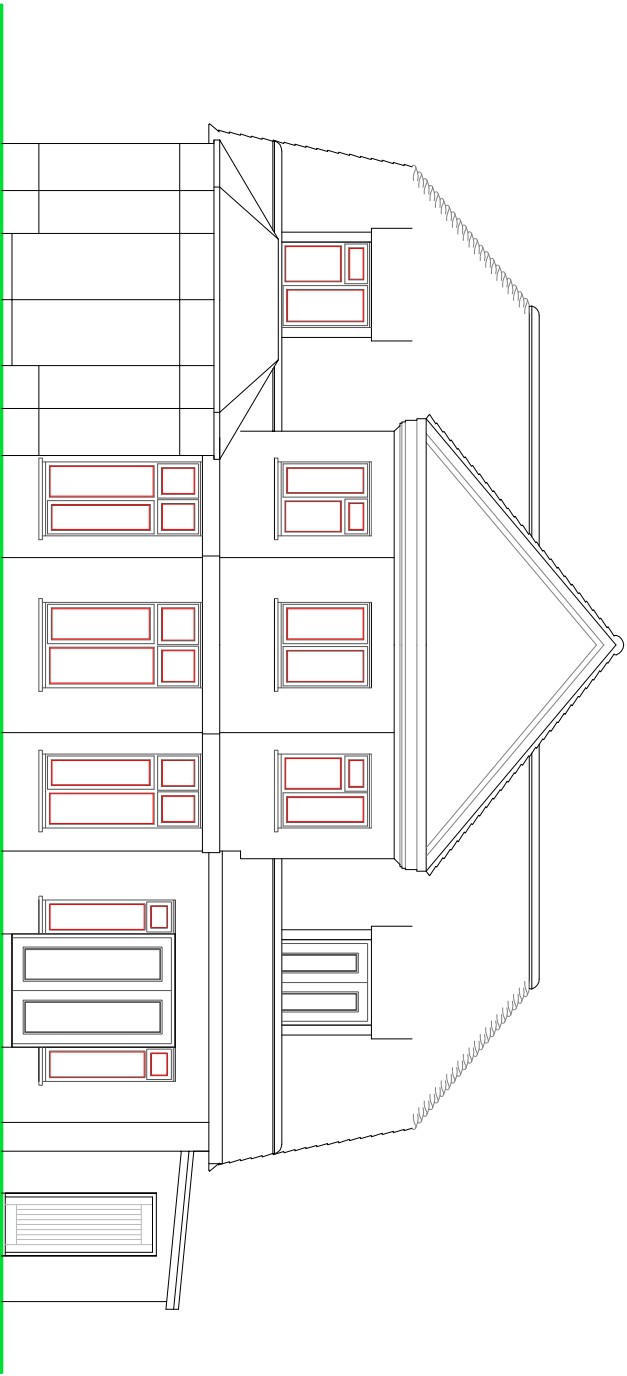

REAR ELEVATION

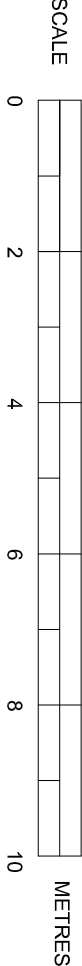

EXISTING ELEVATIONS

SUSSEX BUILDING CONSULTANCY LIMITED

25 SEA WAY, MIDDLETON ON SEA,
BOGNOR REGIS, WEST SUSSEX.

SCALE - 1/100 REV - A DATE - 13/03/2018

LABC partner

3 NORTHCOTE ROAD
BOGNOR REGIS
PO21 9LZ
TEL - (01243) 861379