


Ground floor plan

1 : 50

Proposed

700

BOUNDARY

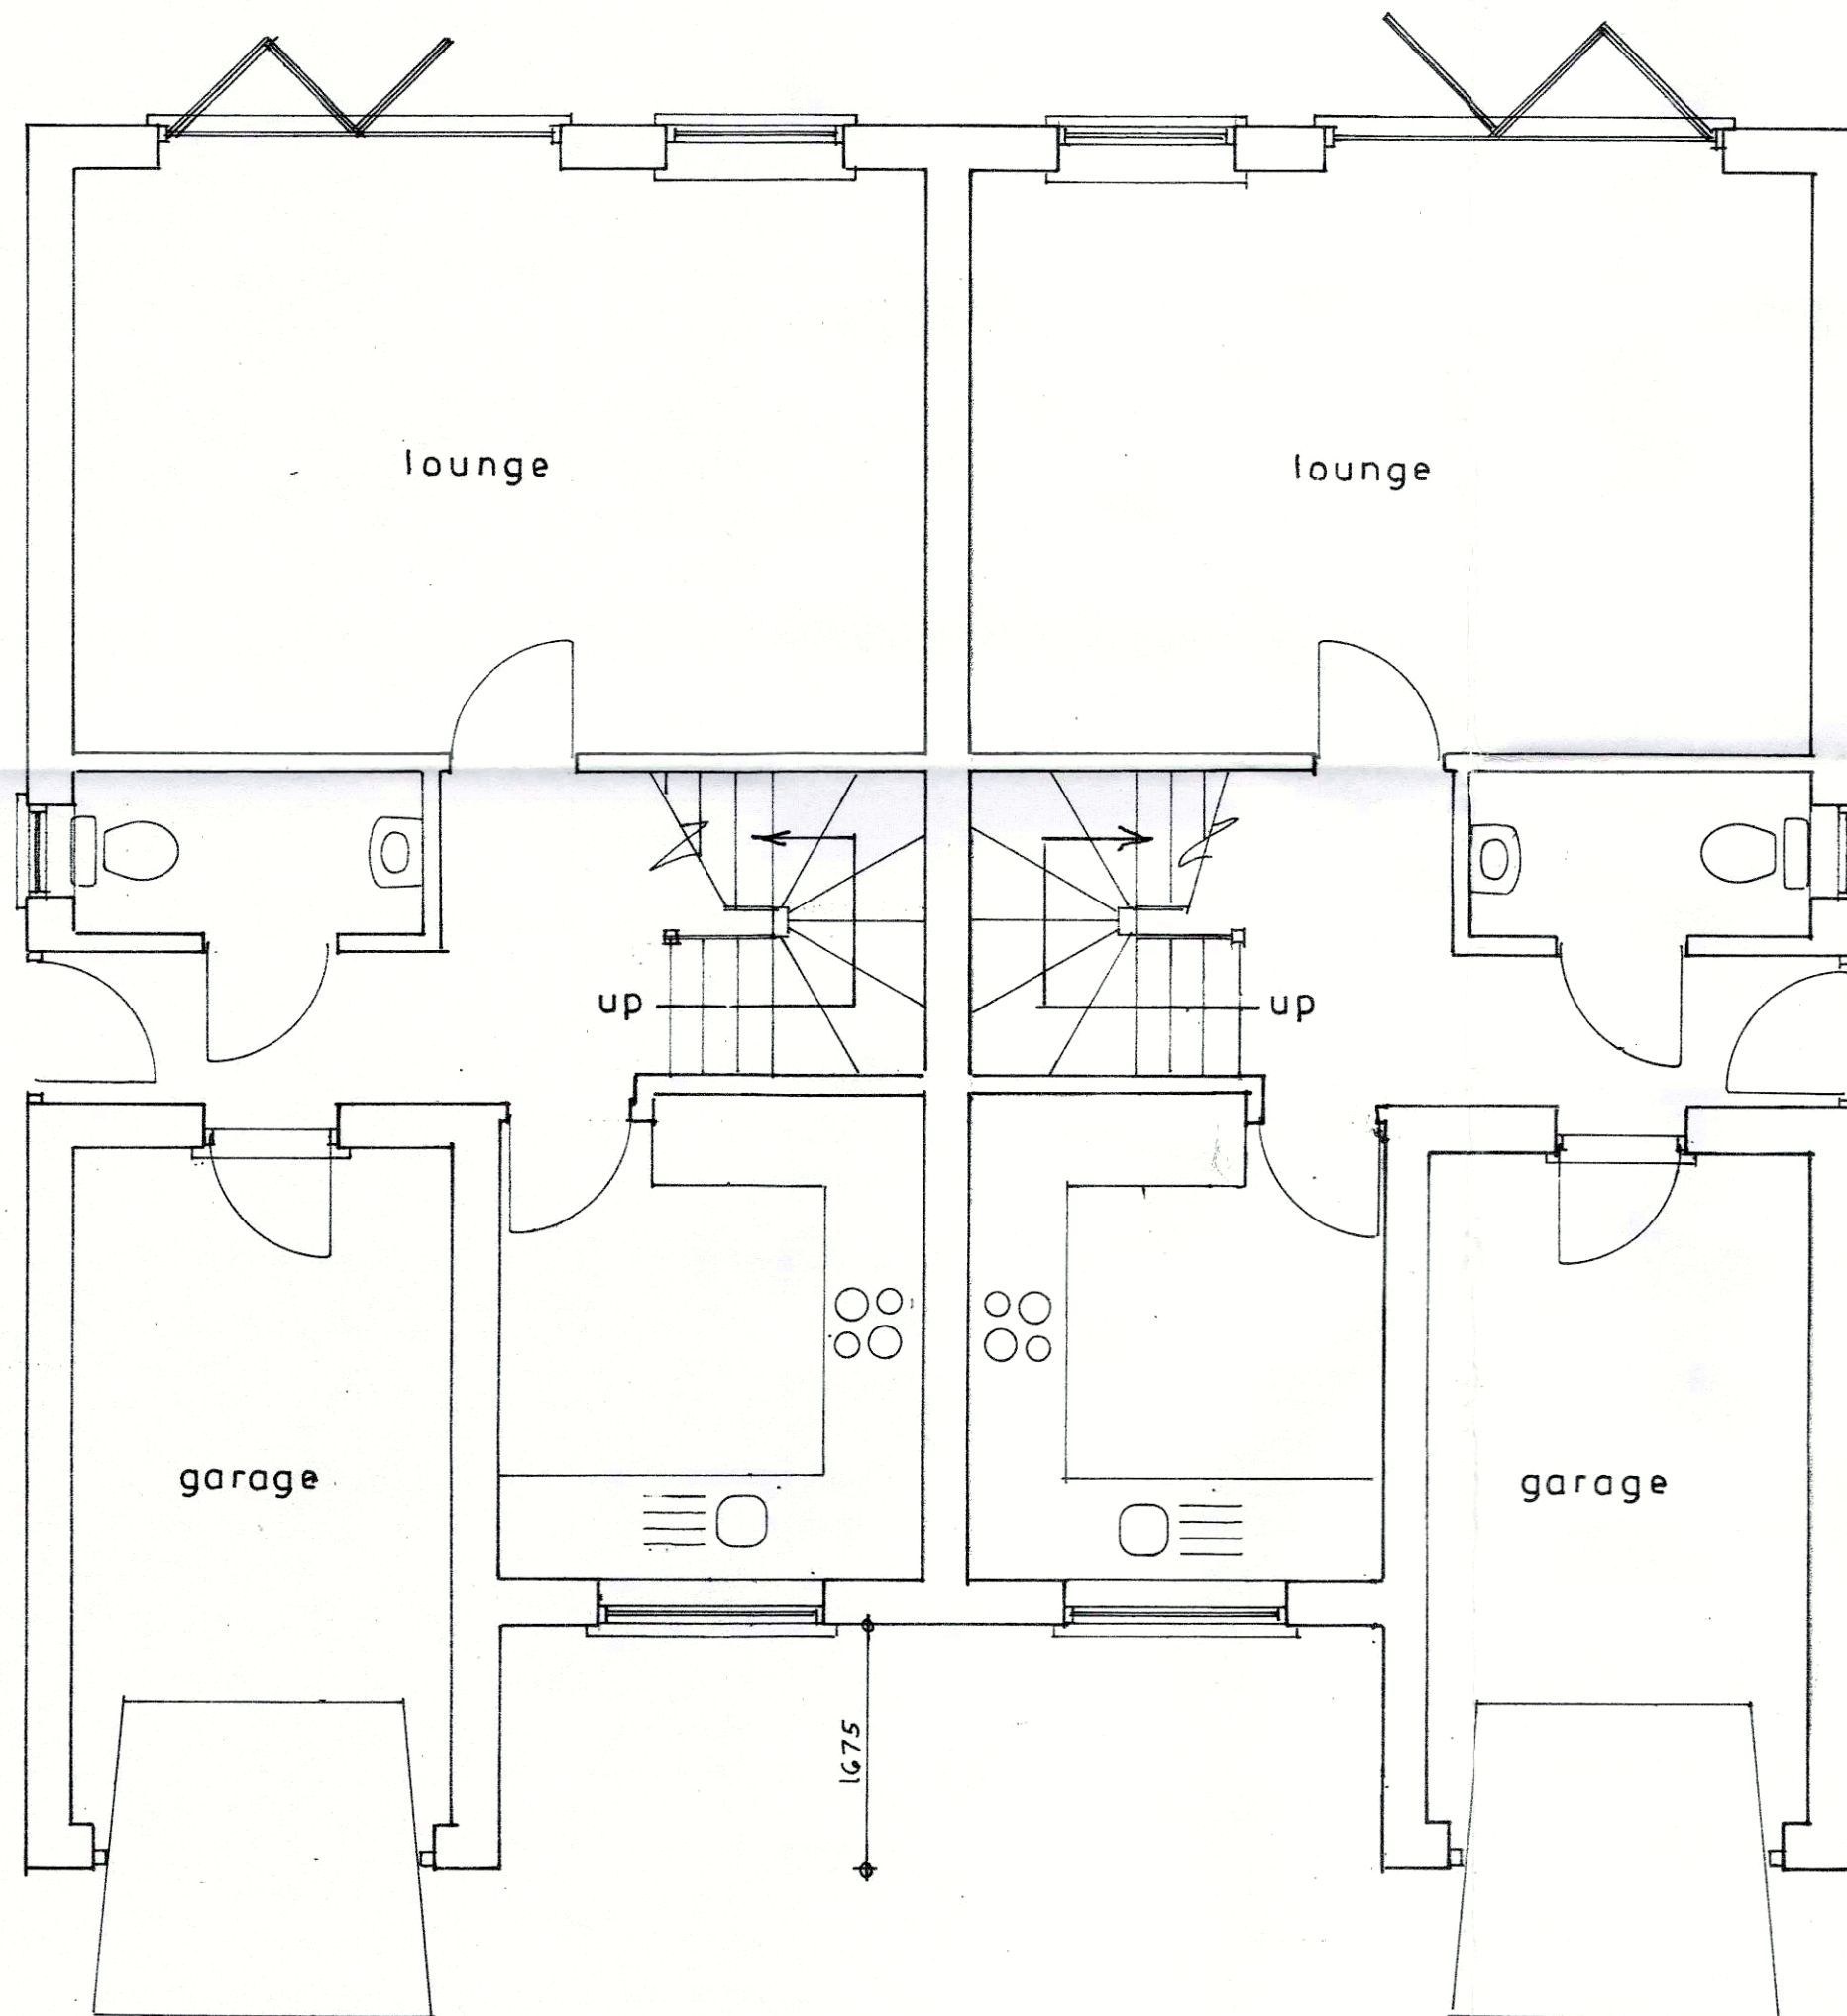

garage

lounge

up

lounge

up

garage


3150

1675

BOUNDARY


10.000

1675

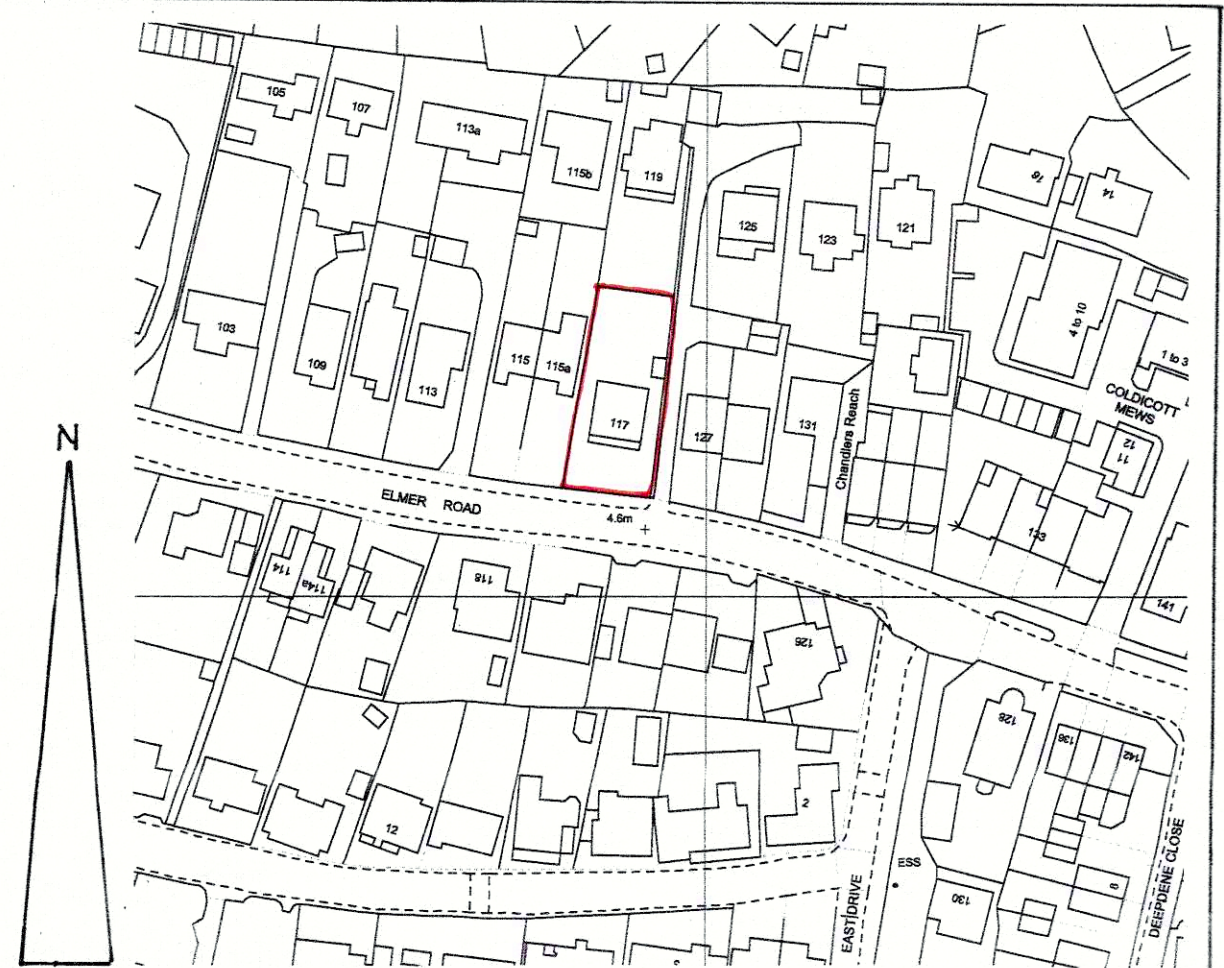

location plan

1 : 1250

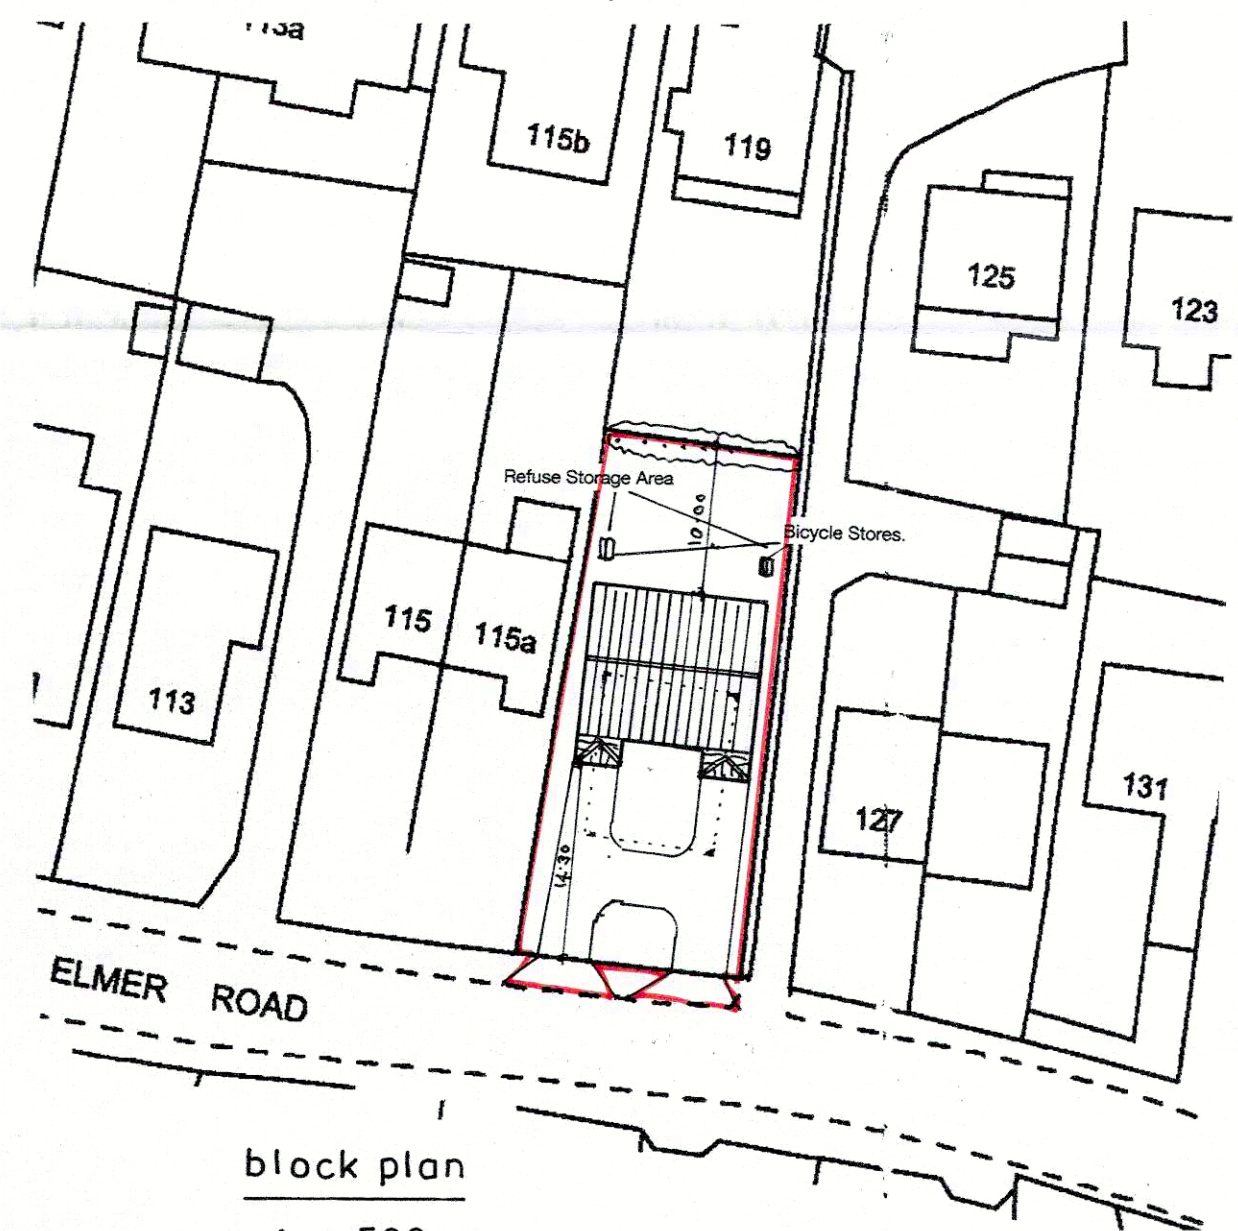

block plan

1 : 500

sheet 1 of 4

Bryan Butcher
Rainbow Cottage
Nyetimber Lane
Bognor Regis PO21 3JX
01243 266871
07973 233442
bryan.butcher@btinternet.com
www.bryanbutcher.com

PROPOSED SEMI-DETACHED CHALET HOUSES AT 117, ELMER ROAD, ELMER
FOR MR. J. MARTIN.