
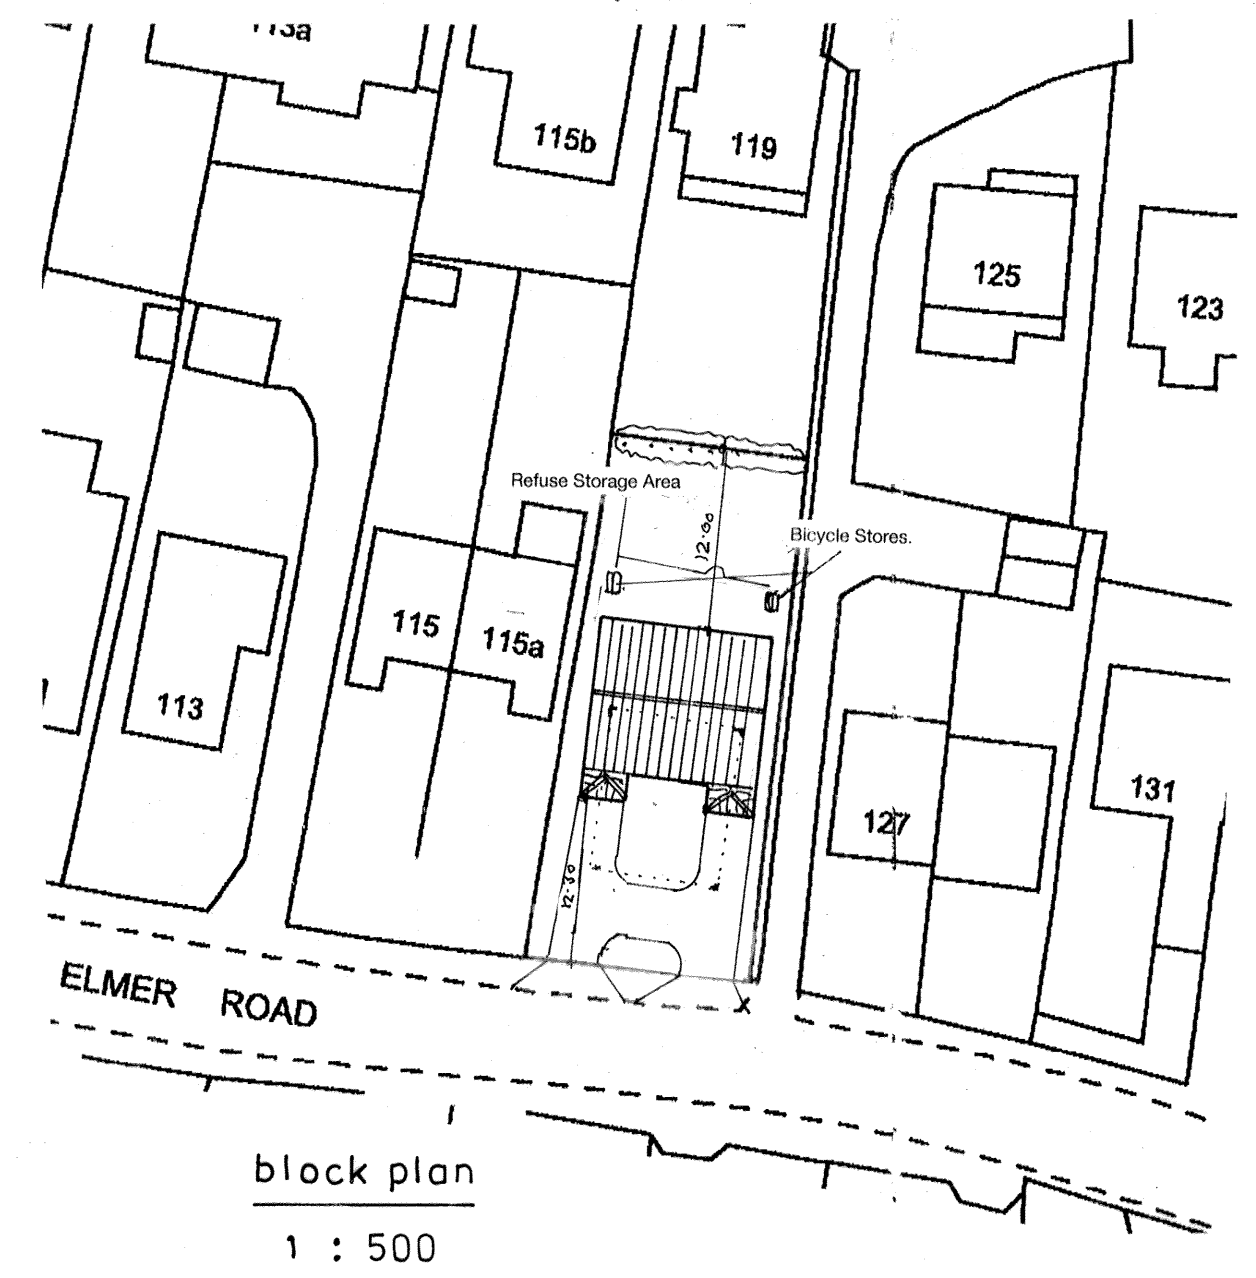


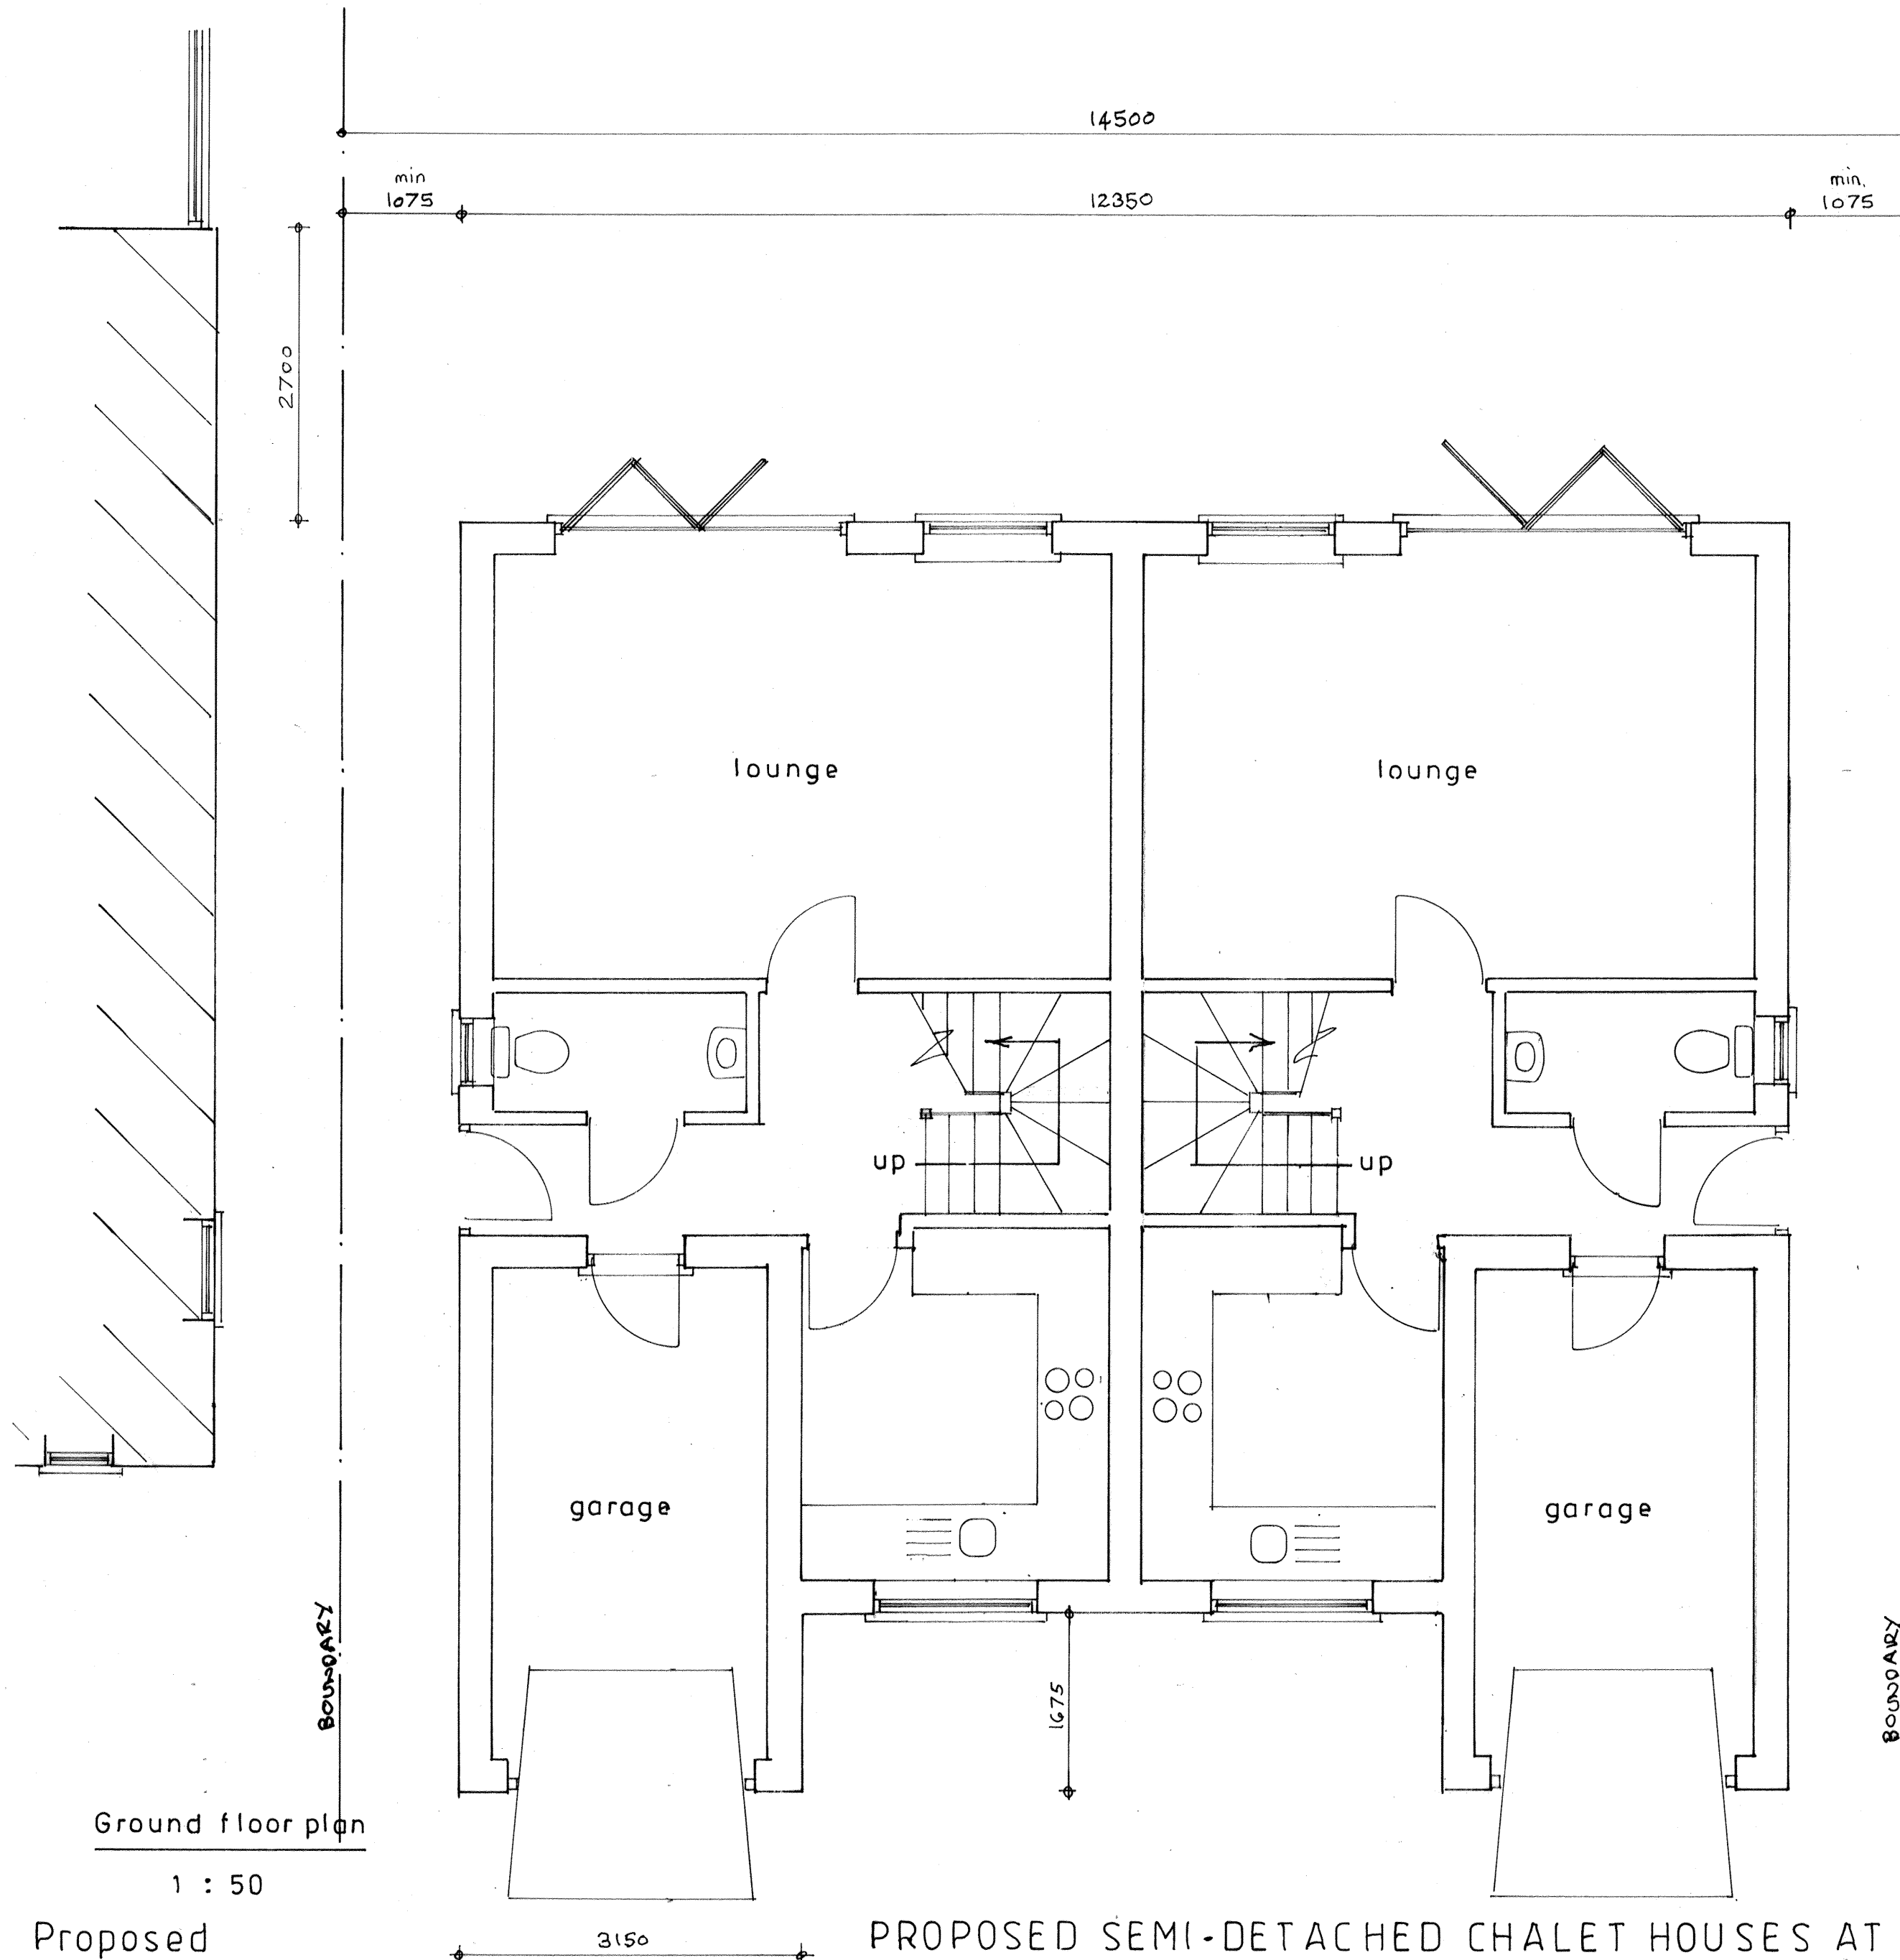

sheet 1 a of 4

Bryan Butcher
Rainbow Cottage
Nyetimber Lane
Bognor Regis PO21 3JX
01243 266871
07973 233442
bryan.butcher@btinternet.com
www.bryanbutcher.com

PROPOSED SEMI-DETACHED CHALET HOUSES AT 117, ELMER ROAD, ELMER
FOR MR. J. MARTIN.