


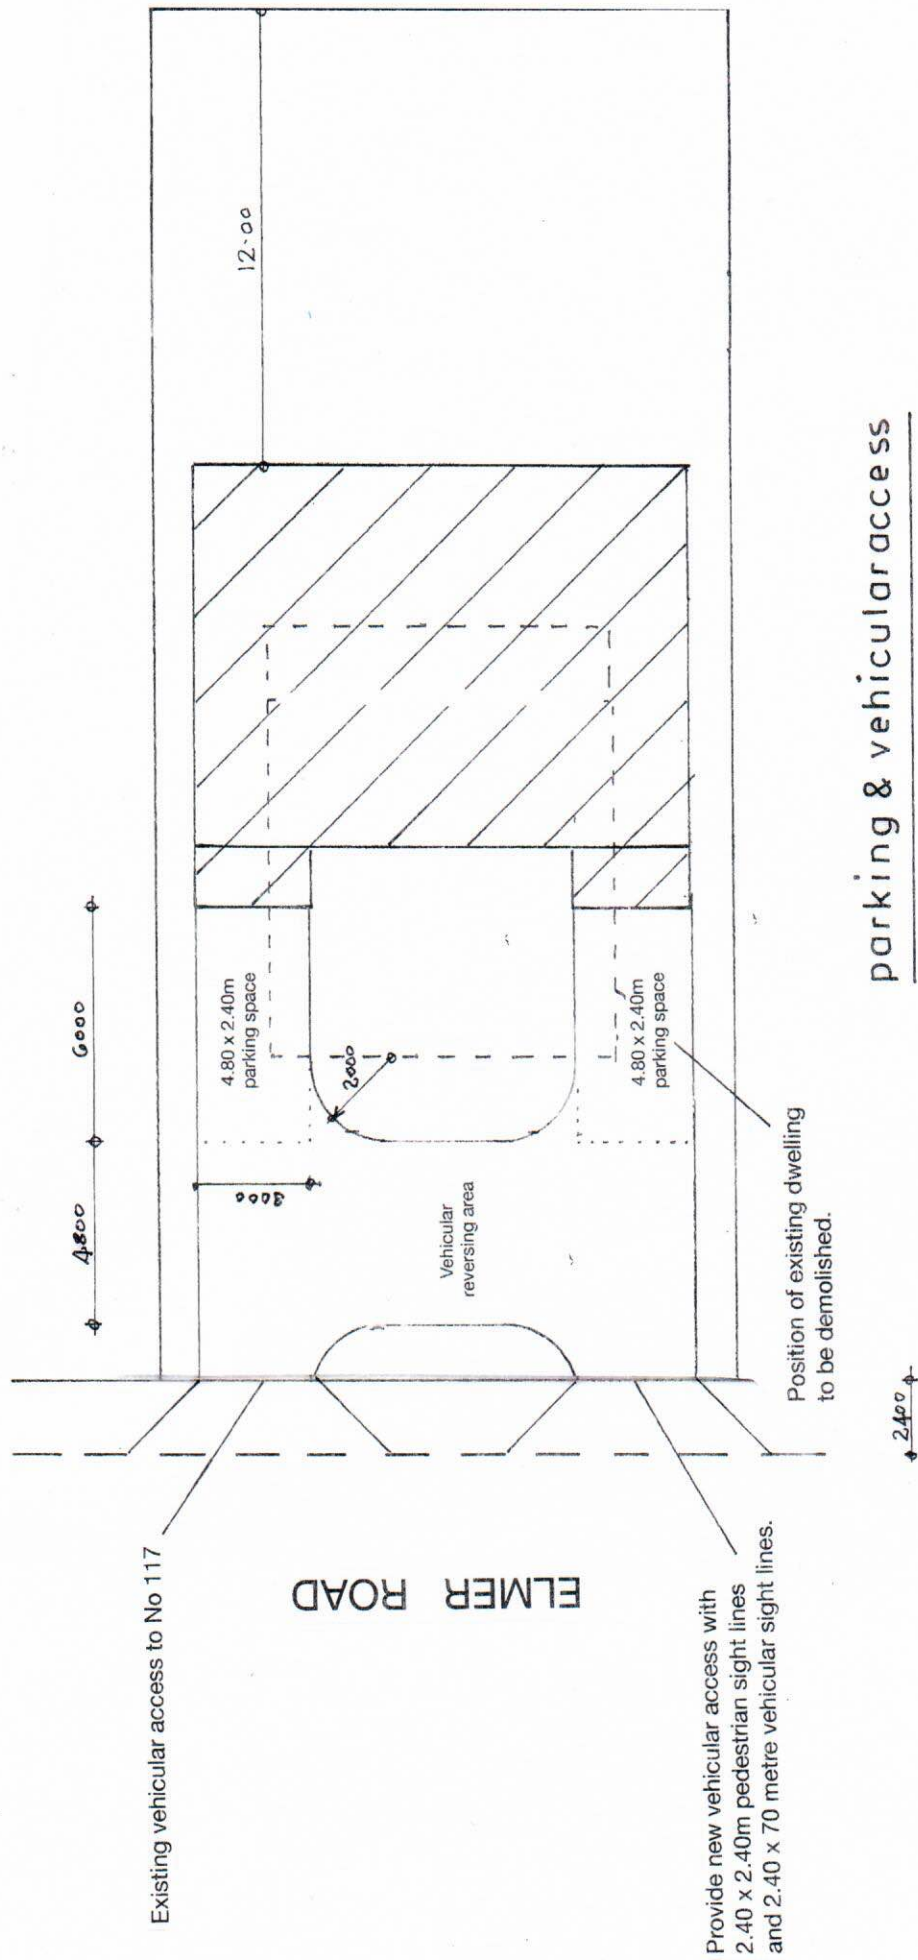

Proposed