



This drawing and its contents are the strict copyright of Architectura Design. No reproduction without permission. Do not scale. Written dimensions to be used where given. All dimensions and details to be checked on site. FOR PLANNING PURPOSES ONLY

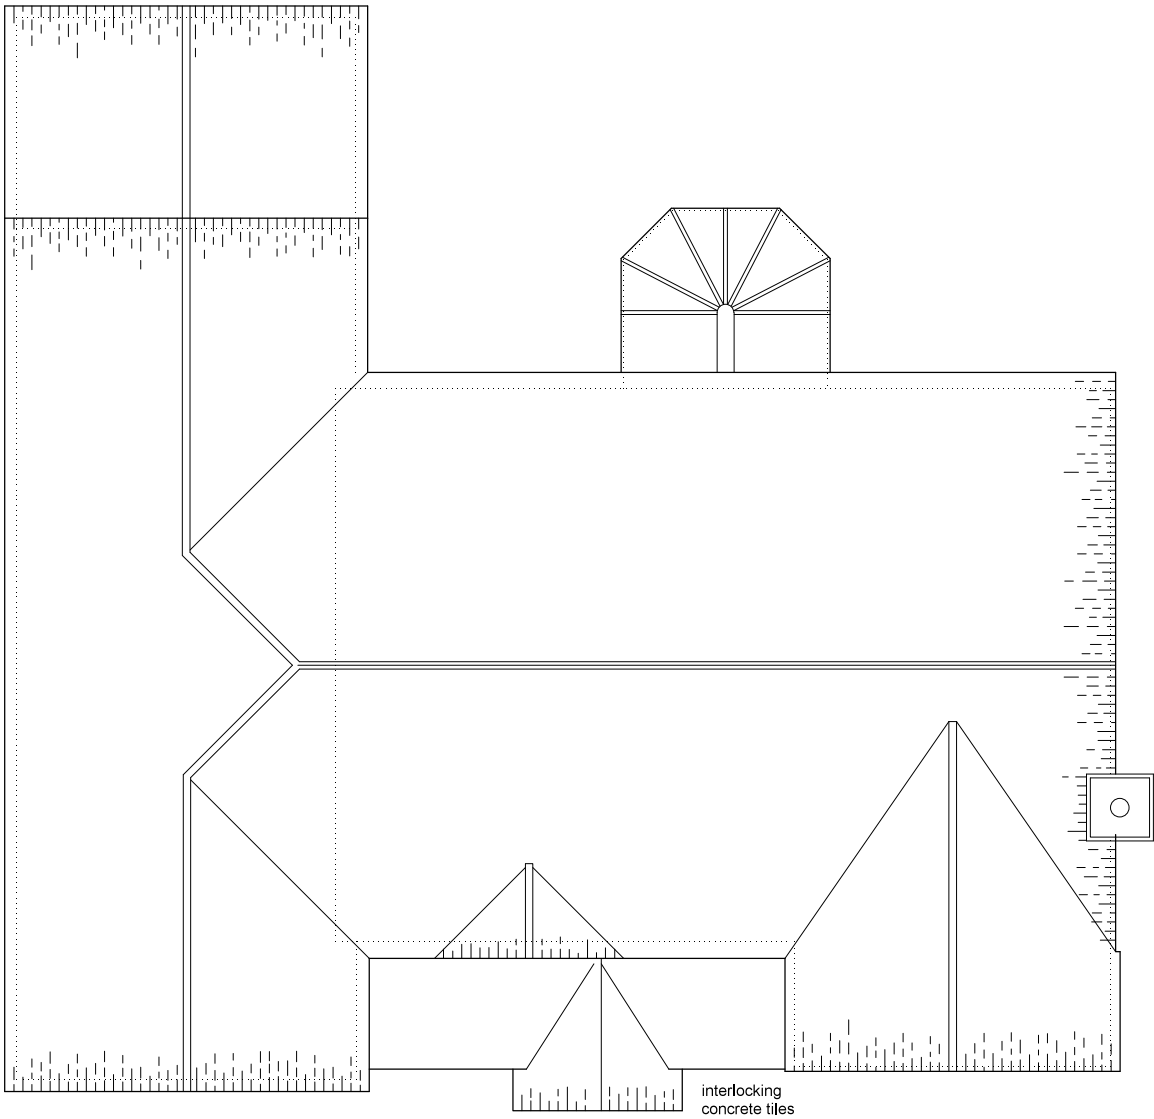

Roof Plan

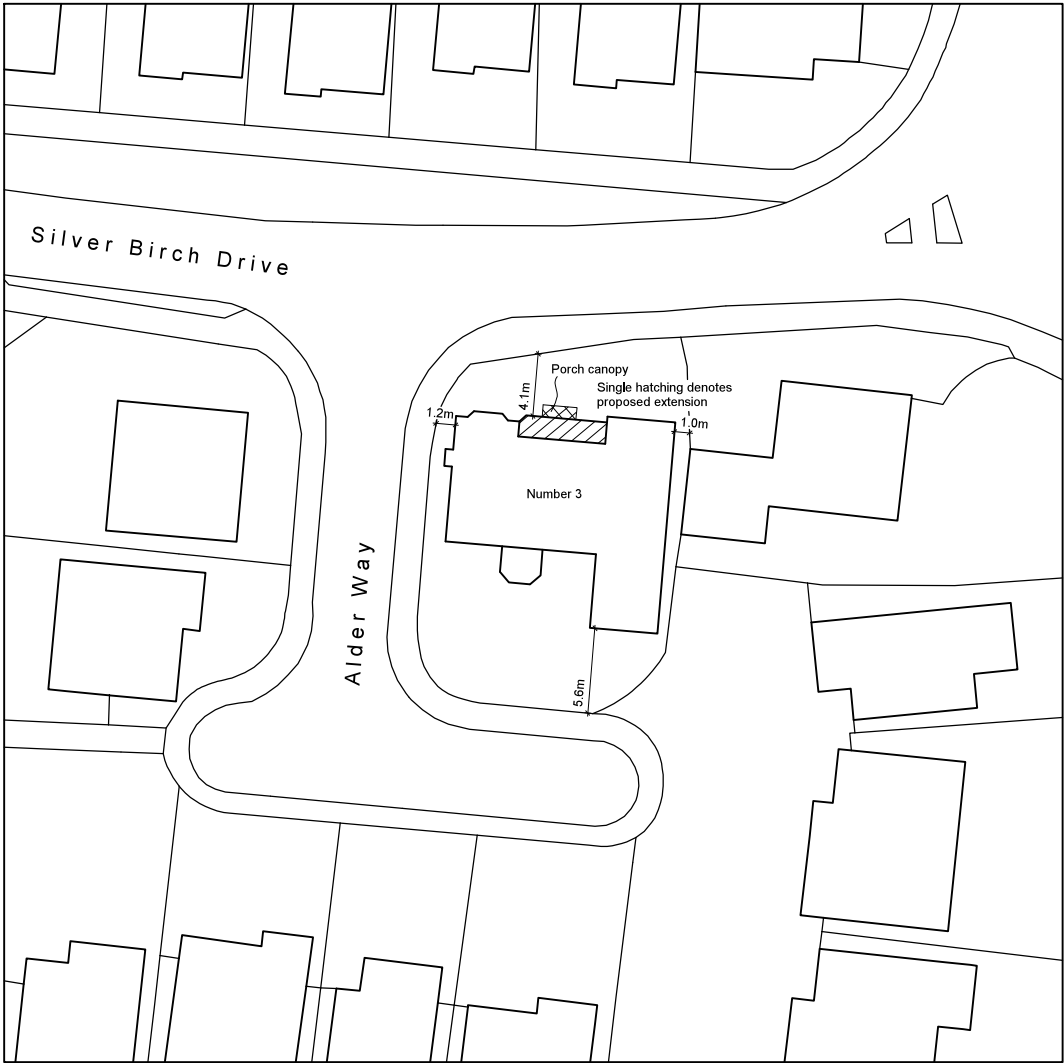

Block Plan
Scale 1 : 500

Architectura
Architectural Design & Drawing Service
Design

Proposed Extension and Alterations
at 3 Silver Birch Drive, Bognor Regis
for Mr and Mrs T Kerss
Drawing P02 April 2022 Scale 1:100 / 1:500 @ A3
Planning Drawing - Roof Plan & Block Plan

0 1 2 3 4 metres