


This drawing and its contents are the strict copyright of Architectura Design. No reproduction without permission. Do not scale. Written dimensions to be used where given. All dimensions and details to be checked on site. FOR PLANNING PURPOSES ONLY




North Elevation




South Elevation

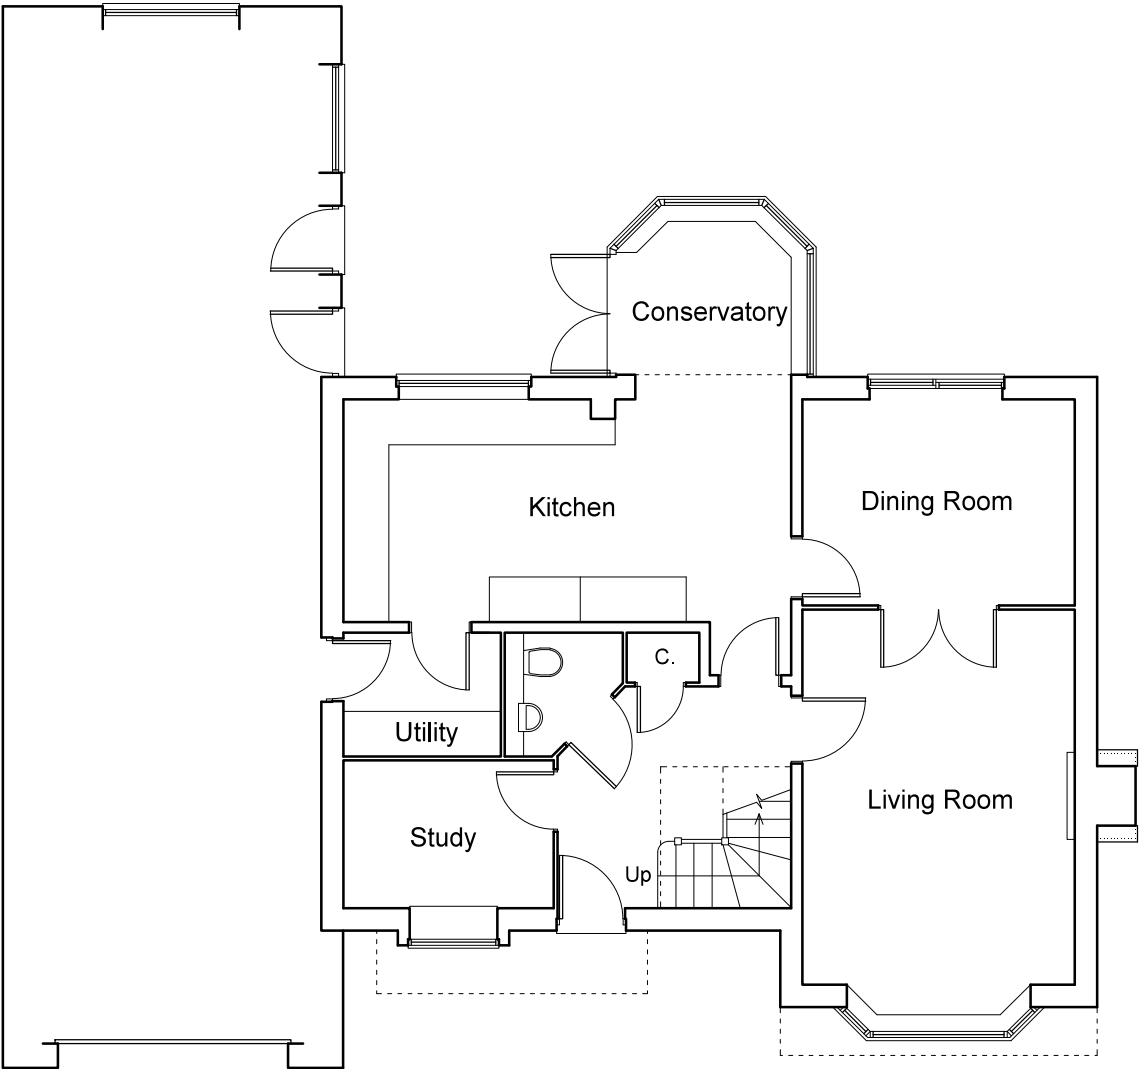

Ground Floor Plan

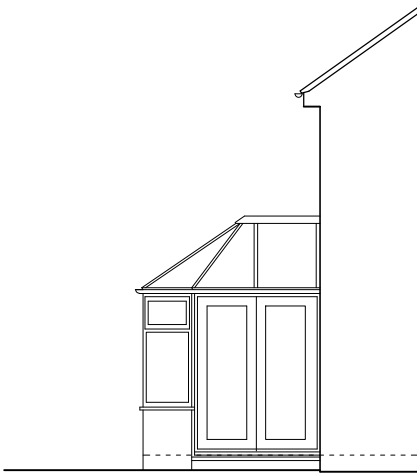

East Elevation

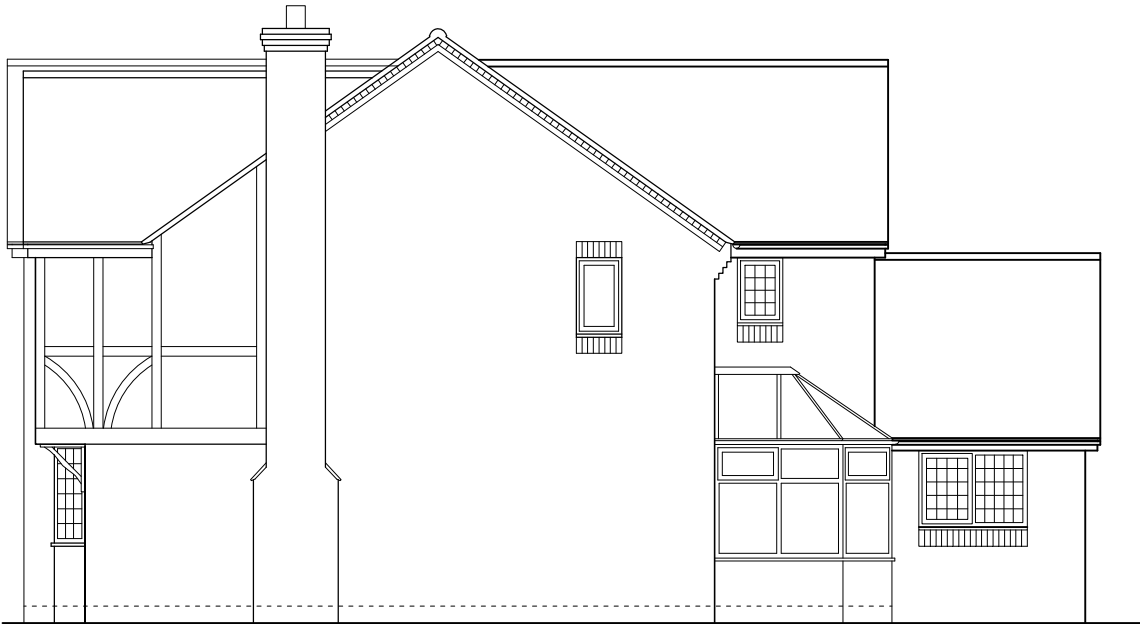

West Elevation

Architectura
Architectural Design & Drawing Service

Proposed Extension and Alterations
at 3 Silver Birch Drive, Bognor Regis
for Mr and Mrs T Kerss
Drawing S01 February 2022 Scale 1:100 @ A3
Survey Drawing - Ground Floor Plan and Elevations

0 1 2 3 4 metres