



This drawing and its contents are the strict copyright of Architectura Design. No reproduction without permission. Do not scale. Written dimensions to be used where given. All dimensions and details to be checked on site. FOR PLANNING PURPOSES ONLY

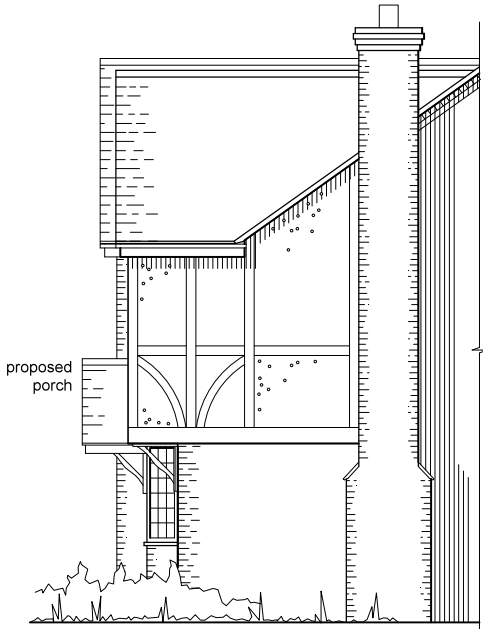


North Elevation




West Elevation

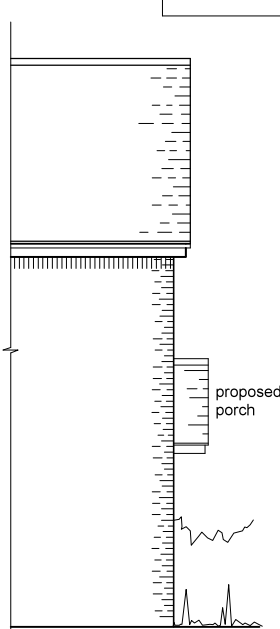

East Elevation

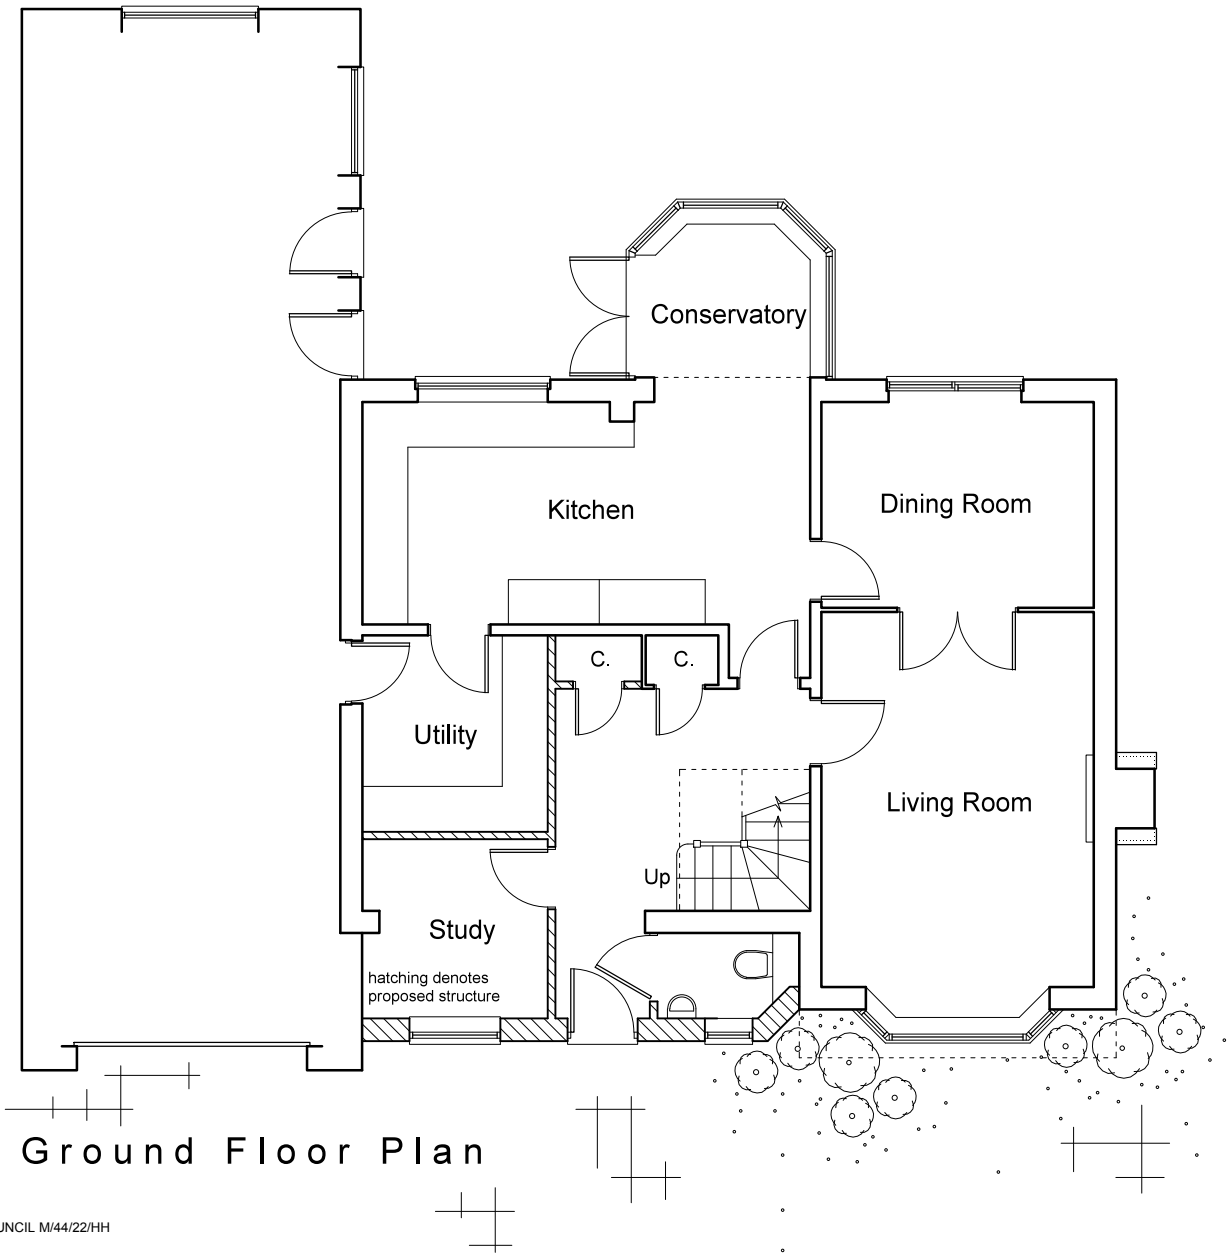

Ground Floor Plan

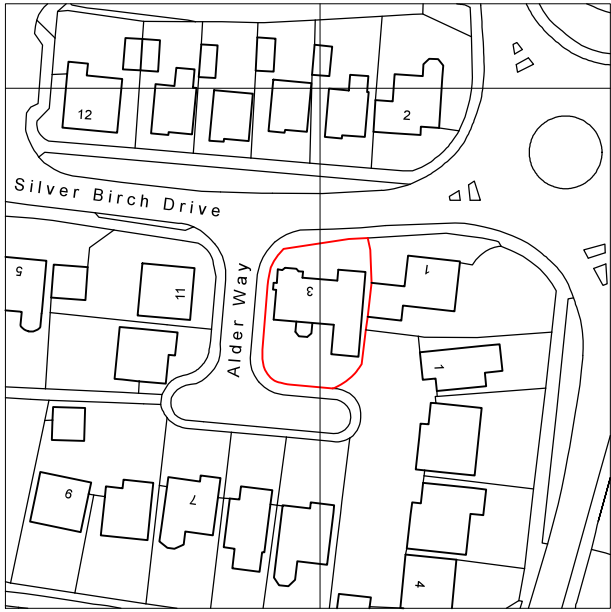

Location Plan
Scale 1:1250

Serial Number 233503
©Crown Copyright and database right 2022
Ordnance Survey License: 100048957
Reproduction in whole or part is prohibited
without the prior permission of Ordnance Survey



0 1 2 3 4 metres

Architectura
Architectural Design & Drawing Service

Proposed Extension and Alterations
at 3 Silver Birch Drive, Bognor Regis
for Mr and Mrs T Kerss
Drawing P01 April 2022 Scale 1:100 / 1:1250 @A3
Planning Drawing - Floor Plan, Elevations & Location Plan