




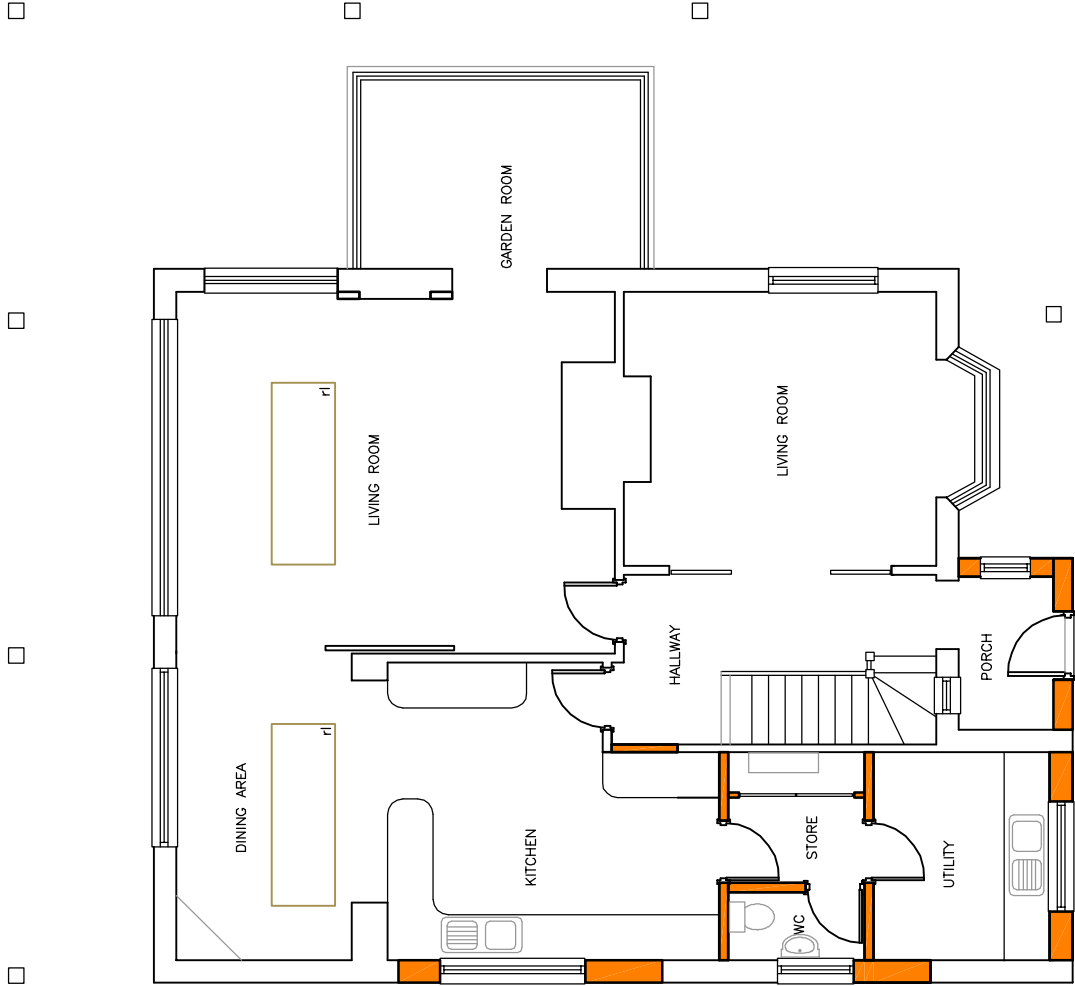

PROPOSED GROUND FLOOR PLAN 1:100

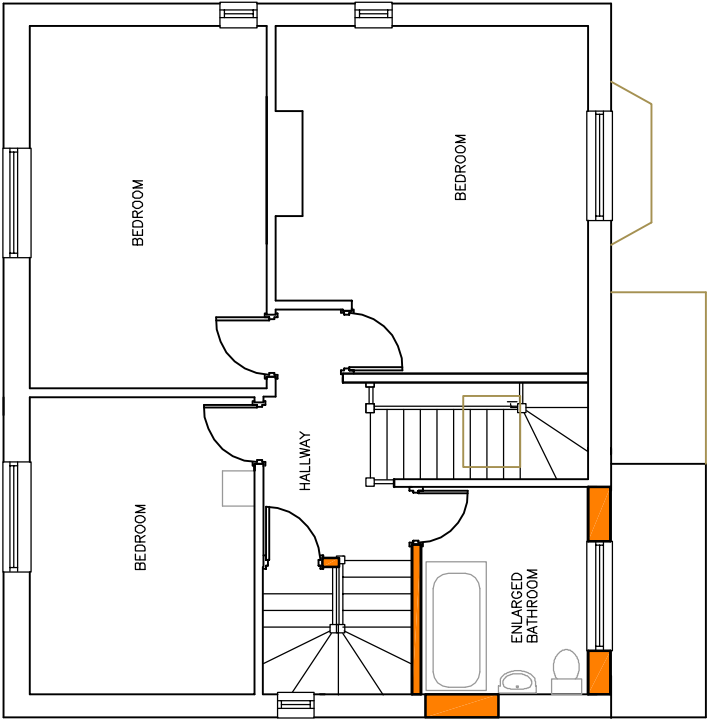

PROPOSED FIRST FLOOR PLAN 1:100

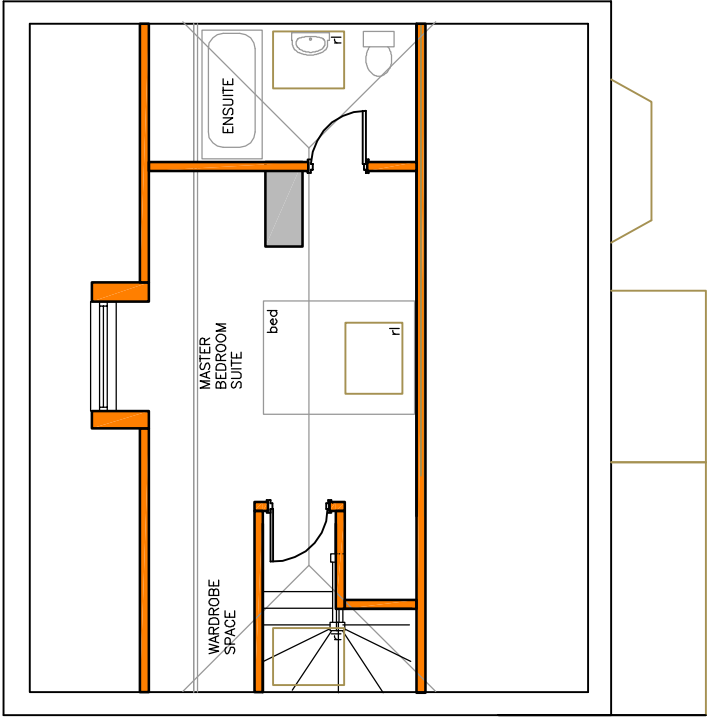

PROPOSED SECOND FLOOR PLAN 1:100

Amdesign

ARCHITECTURE DESIGN DEVELOPMENT
Leeza Aldis-Hobbs ARB RIBA SPAB
Job: 07756 329400
E-mail: leeza@amdesignltd.co.uk

PROJECT
**9 EAST AVENUE
MIDDLETON ON SEA
WEST SUSSEX
PO22 6EG**
PROJECT STAGE
PI ANNING

DRAWING
PROPOSED PLANS
DRAWING No
286/04
SCALE
DATE 1:100
MAY 2019
REVISION
DRAWN
CHECKED
LA

LETTER	REVISION	DATE

This scheme is subject to town planning and all other necessary consents. All dimensions and levels to be checked on site. This drawing is to be read in conjunction with other relevant drawings and documents. Report all discrepancies to the Architect before work commences.

