




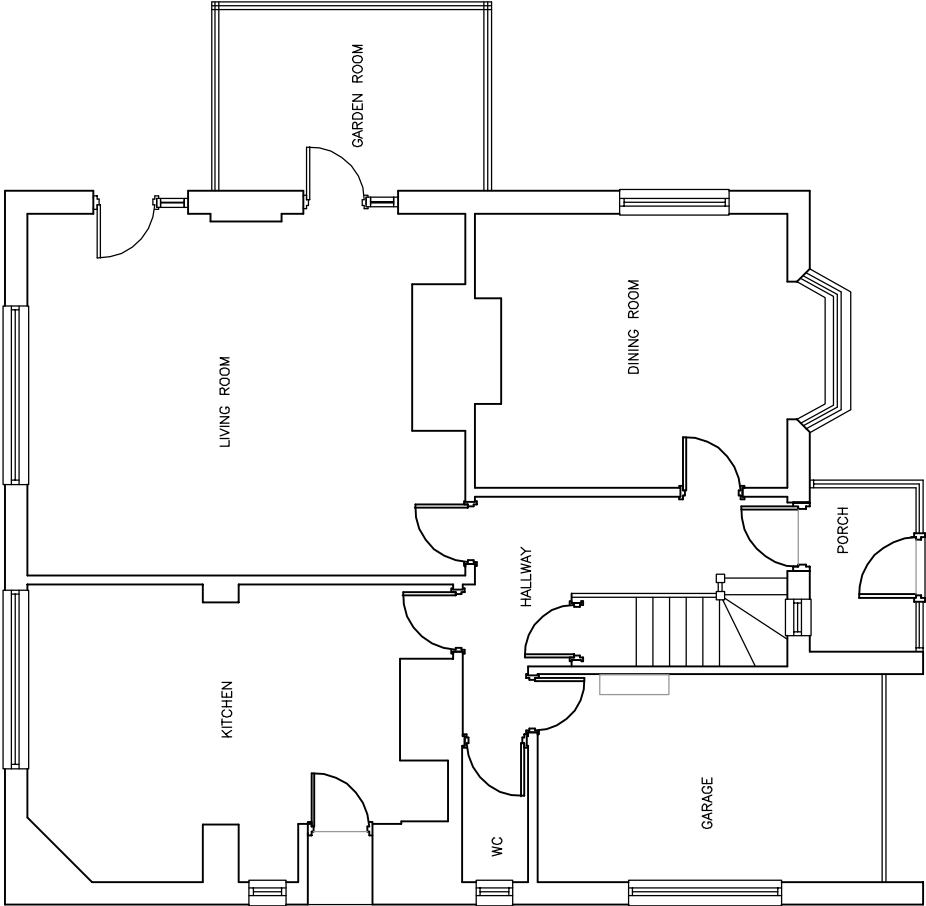

EXISTING GROUND FLOOR PLAN 1:100

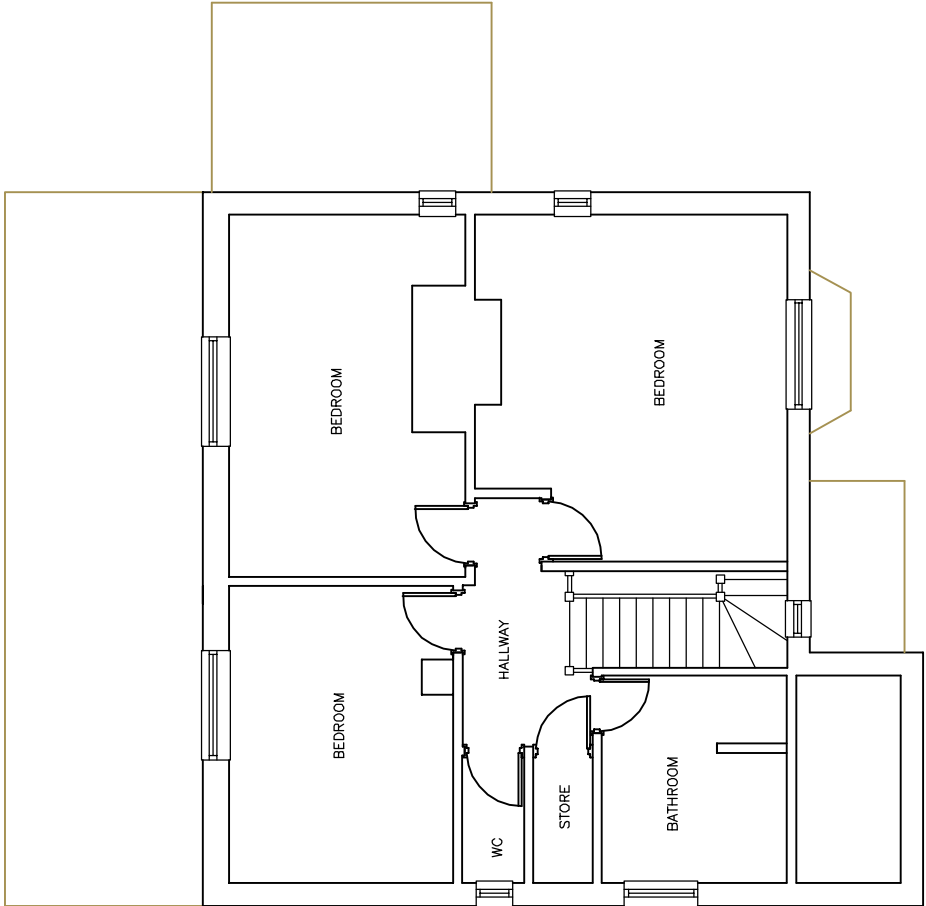

EXISTING FIRST FLOOR PLAN 1:100

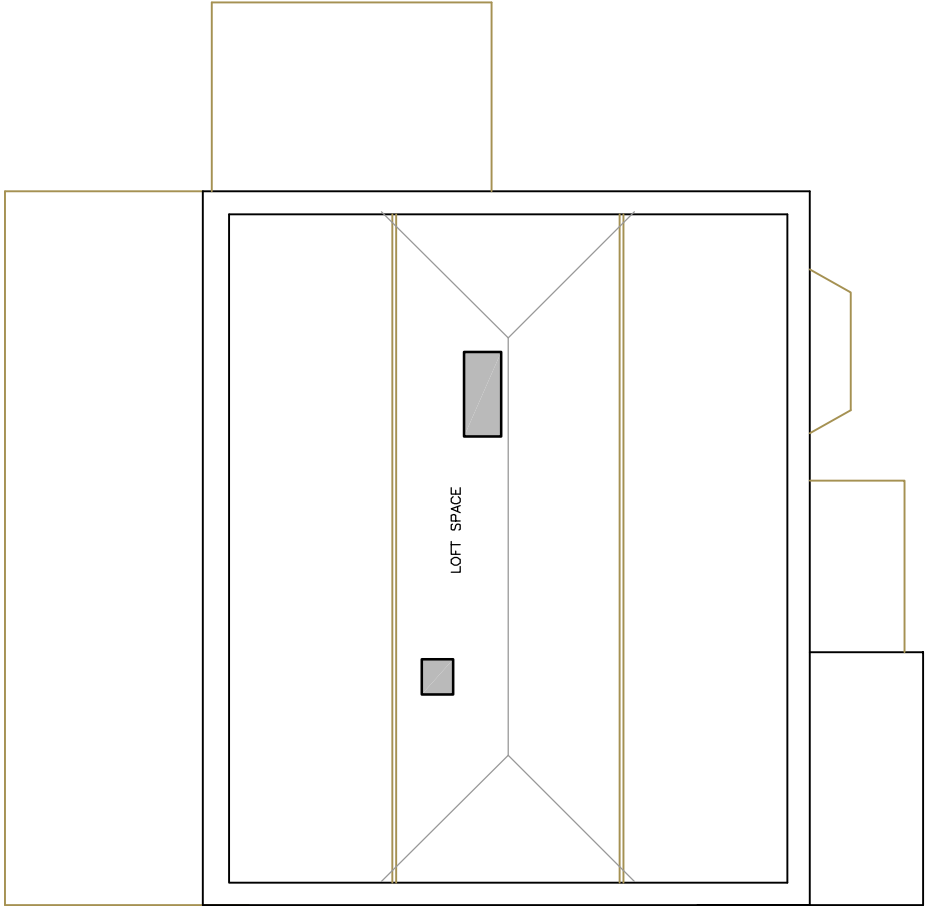

EXISTING SECOND FLOOR (LOFT) PLAN 1:100

Amdesign

ARCHITECTURE DESIGN DEVELOPMENT
Leeza Aldis-Hobbs ARB RIBA SPAB

/mob: 07756 329400

i-mail: leeza@amdesignltd.co.uk

PROJECT

9 EAST AVENUE
MIDDLETON ON SEA
WEST SUSSEX
PO22 6EG
PROJECT STAGE
PI ANNING

DRAWING

EXISTING PLANS

DRAWING No

286/02

SCALE

1:100

DATE

MARCH 2019

REVISION

DRAWN

LA

CHECKED

LETTER

REVISION

DATE

This scheme is subject to town planning and all other necessary consents. All dimensions and levels to be checked on site. This drawing is to be read in conjunction with other relevant drawings and documents. Report all discrepancies to the Architect before work commences.

