



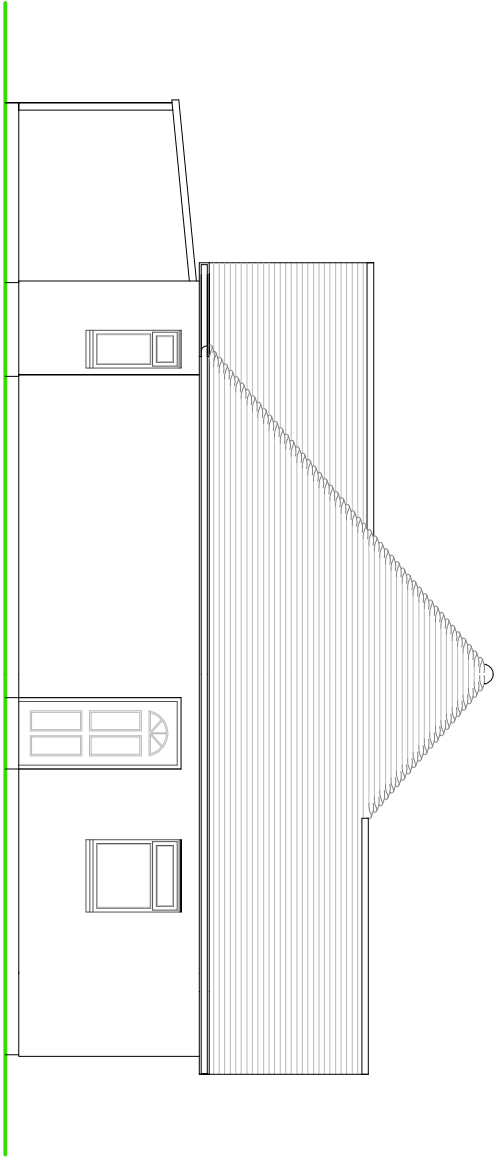

SIDE ELEVATION

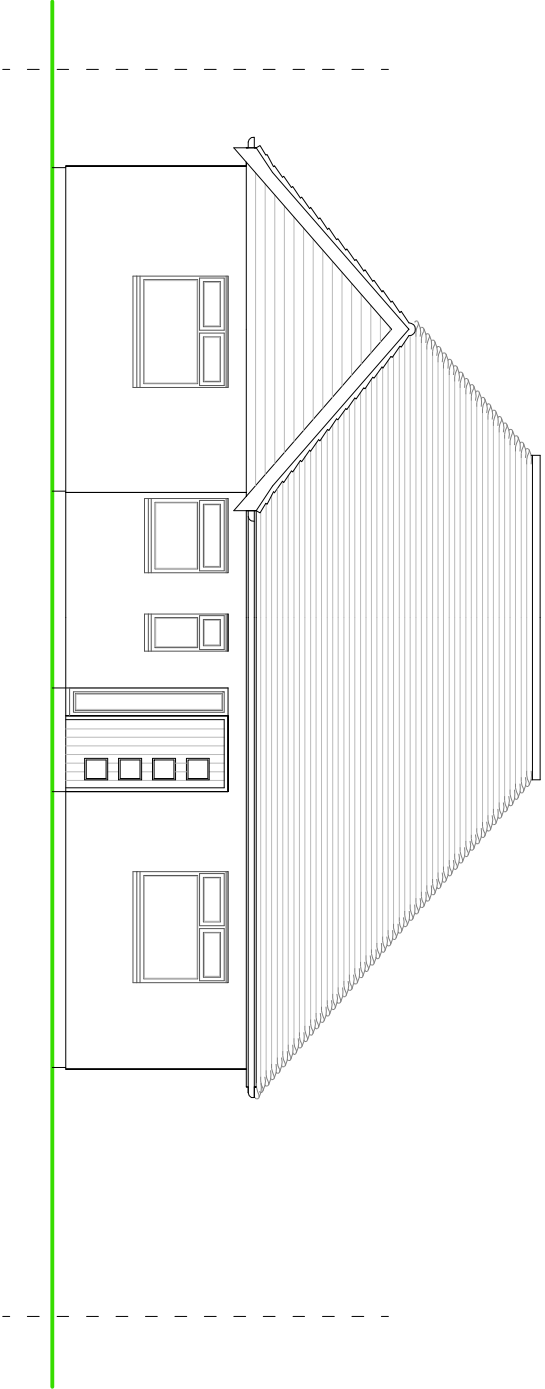


FRONT ELEVATION

NOTES


ROOF - Plain concrete tiles to pitched roof.

WALLS - Mixture of painted render with stained timber weatherboarding to gable ends.


WINDOWS/DOORS - White framed PVC double glazed units.

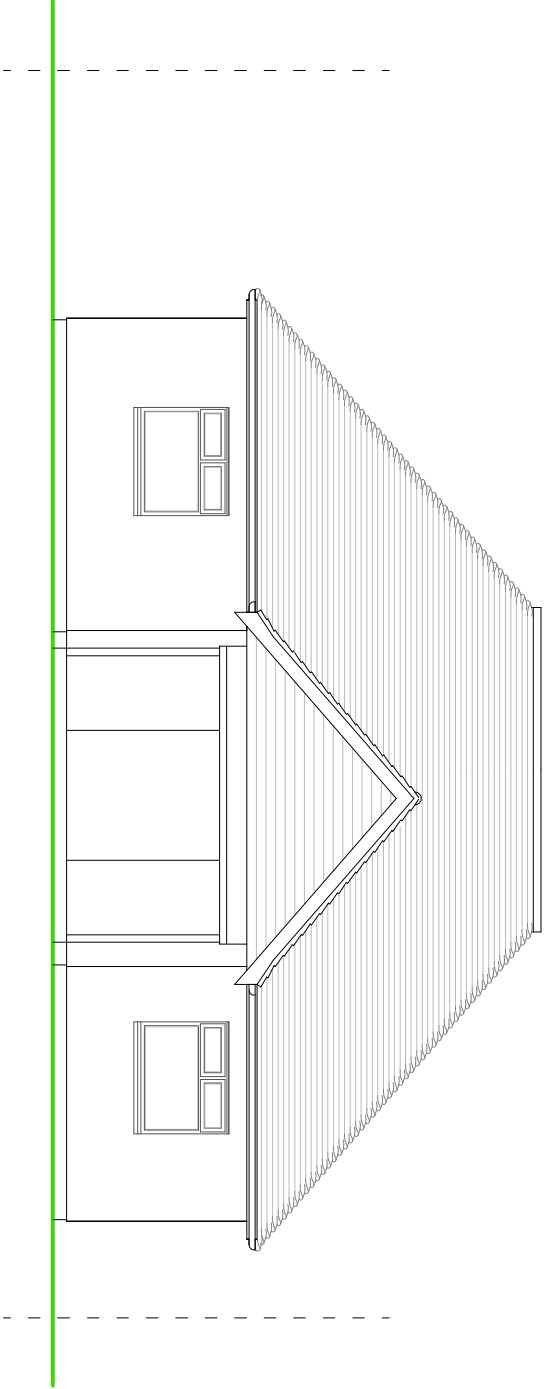

REAR ELEVATION

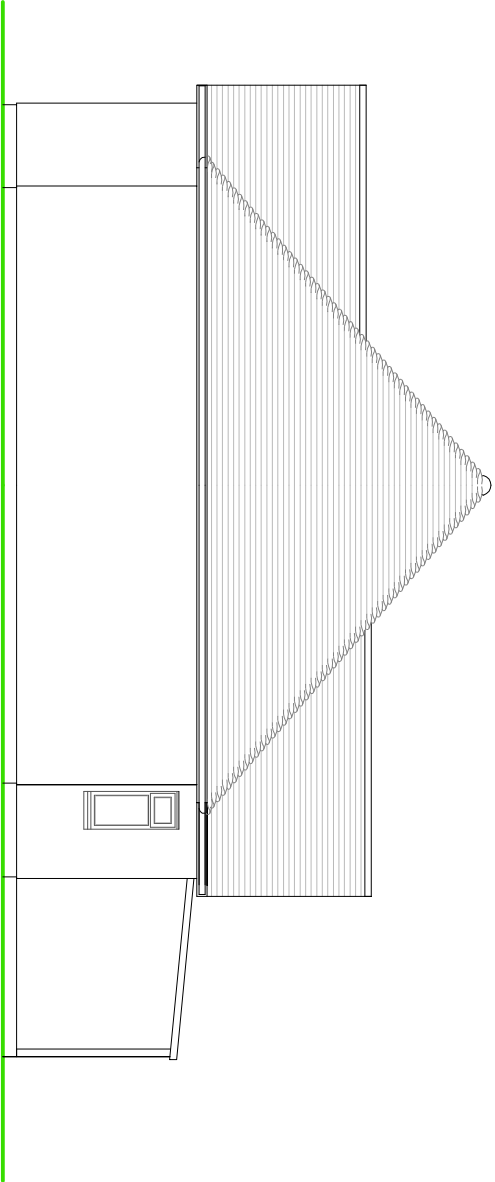

SIDE ELEVATION

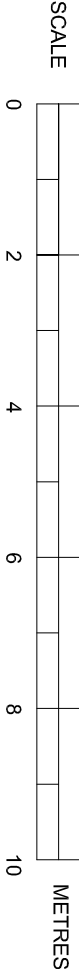

EXISTING ELEVATIONS

SUSSEX BUILDING CONSULTANCY LIMITED

22 TUDOR CLOSE, MIDDLETON ON SEA,
BOGNOR REGIS, WEST SUSSEX.

3 NORTHCOOTE ROAD
POWELLTOWN
POWELLTOWN

TEL - (01243) 861979

LABC

partner

SCALE - 1/100 REV - DATE - 13/10/2020

ARUN DISTRICT COUNCIL M/47/21/HH