



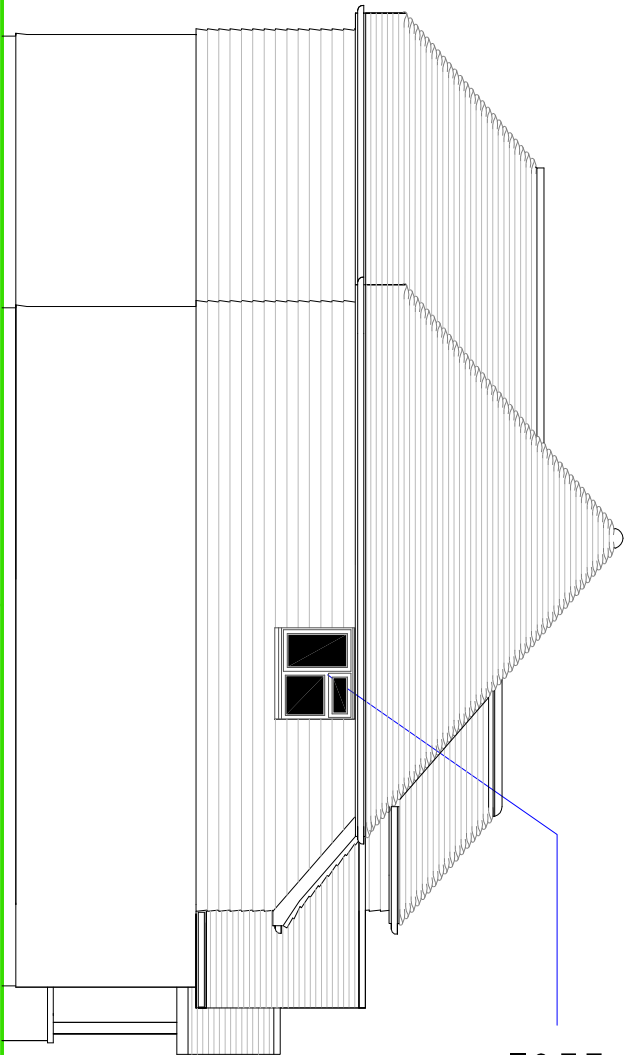

New first floor side facing window to be fitted with obscure glass with no openers below 1.7 metres from floor level.

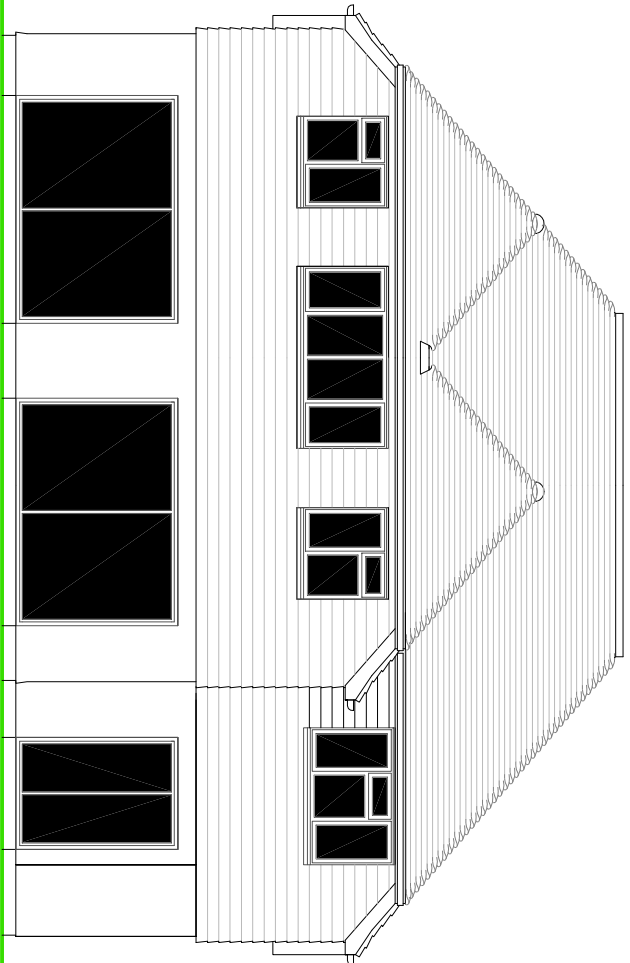

SIDE ELEVATION


REAR ELEVATION

NOTES


ROOF - Plain concrete tiles to main pitched roof, 'Sandloft 20/20' interlocking plain tiles to rear extension to match.

WALLS - Mixture of painted render with cement based 'New England' style boarding above. Face brick to porch dwarf walls.

WINDOWS/DOORS - White framed PVC double glazed units.

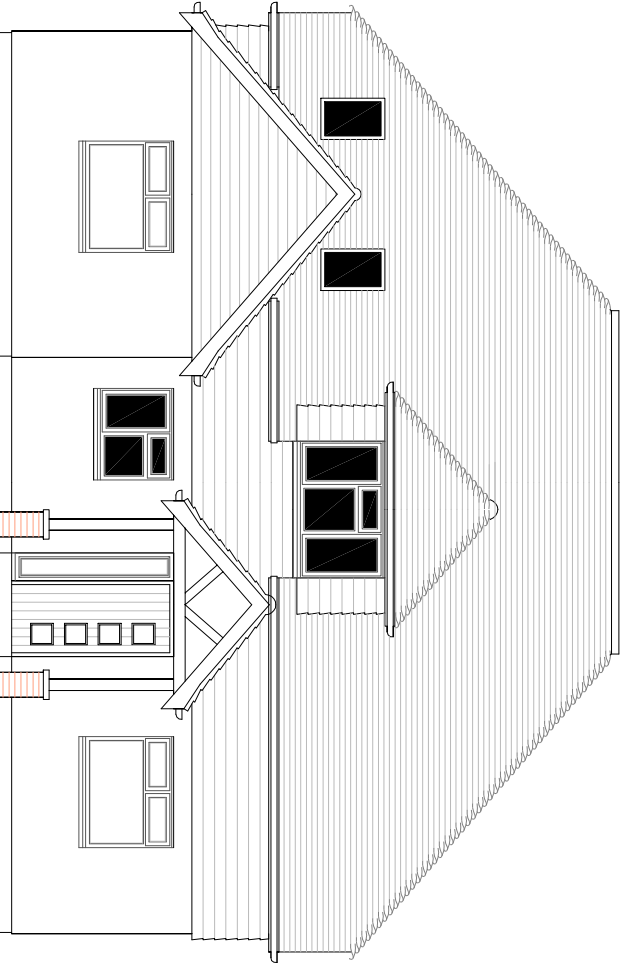


FRONT ELEVATION

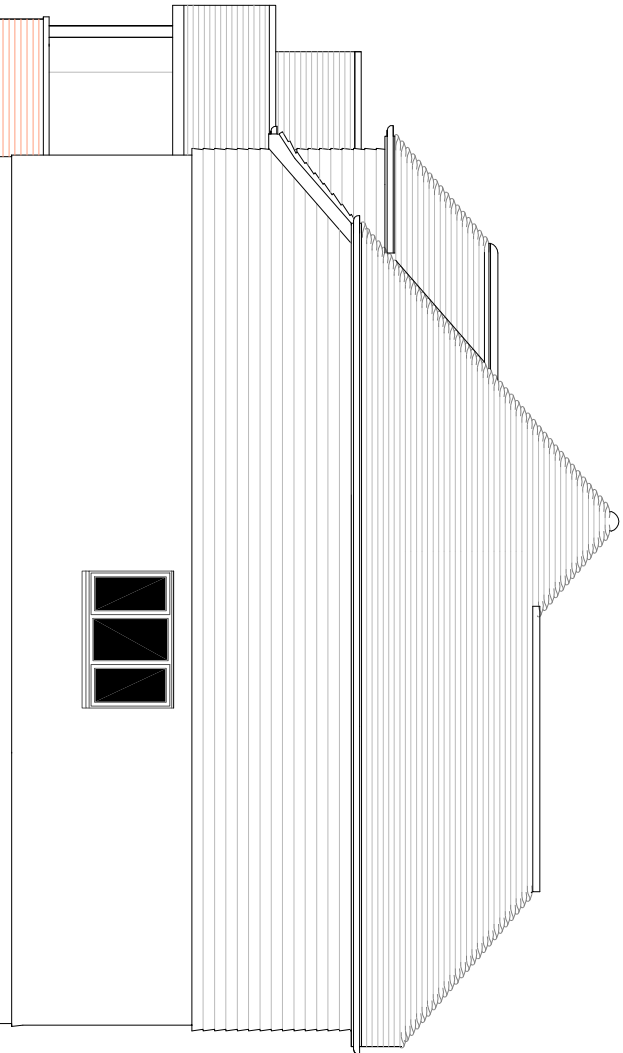

SIDE ELEVATION

SCALE

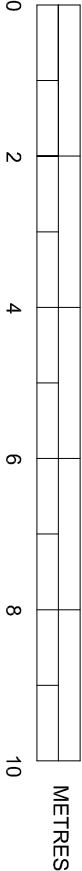

PROPOSED ELEVATIONS

A3 paper @ 1/100 Scale.

SUSSEX BUILDING CONSULTANCY LIMITED

22 TUDOR CLOSE, MIDDLETON ON SEA,
BOGNOR REGIS, WEST SUSSEX.

SCALE - 1/100 REV - C DATE - 07/04/2021



LABC
partner
2 NORFOLK ROAD
POWELL ROAD
POWELL RD
TEL - (01243) 861979