


BOUNDARY

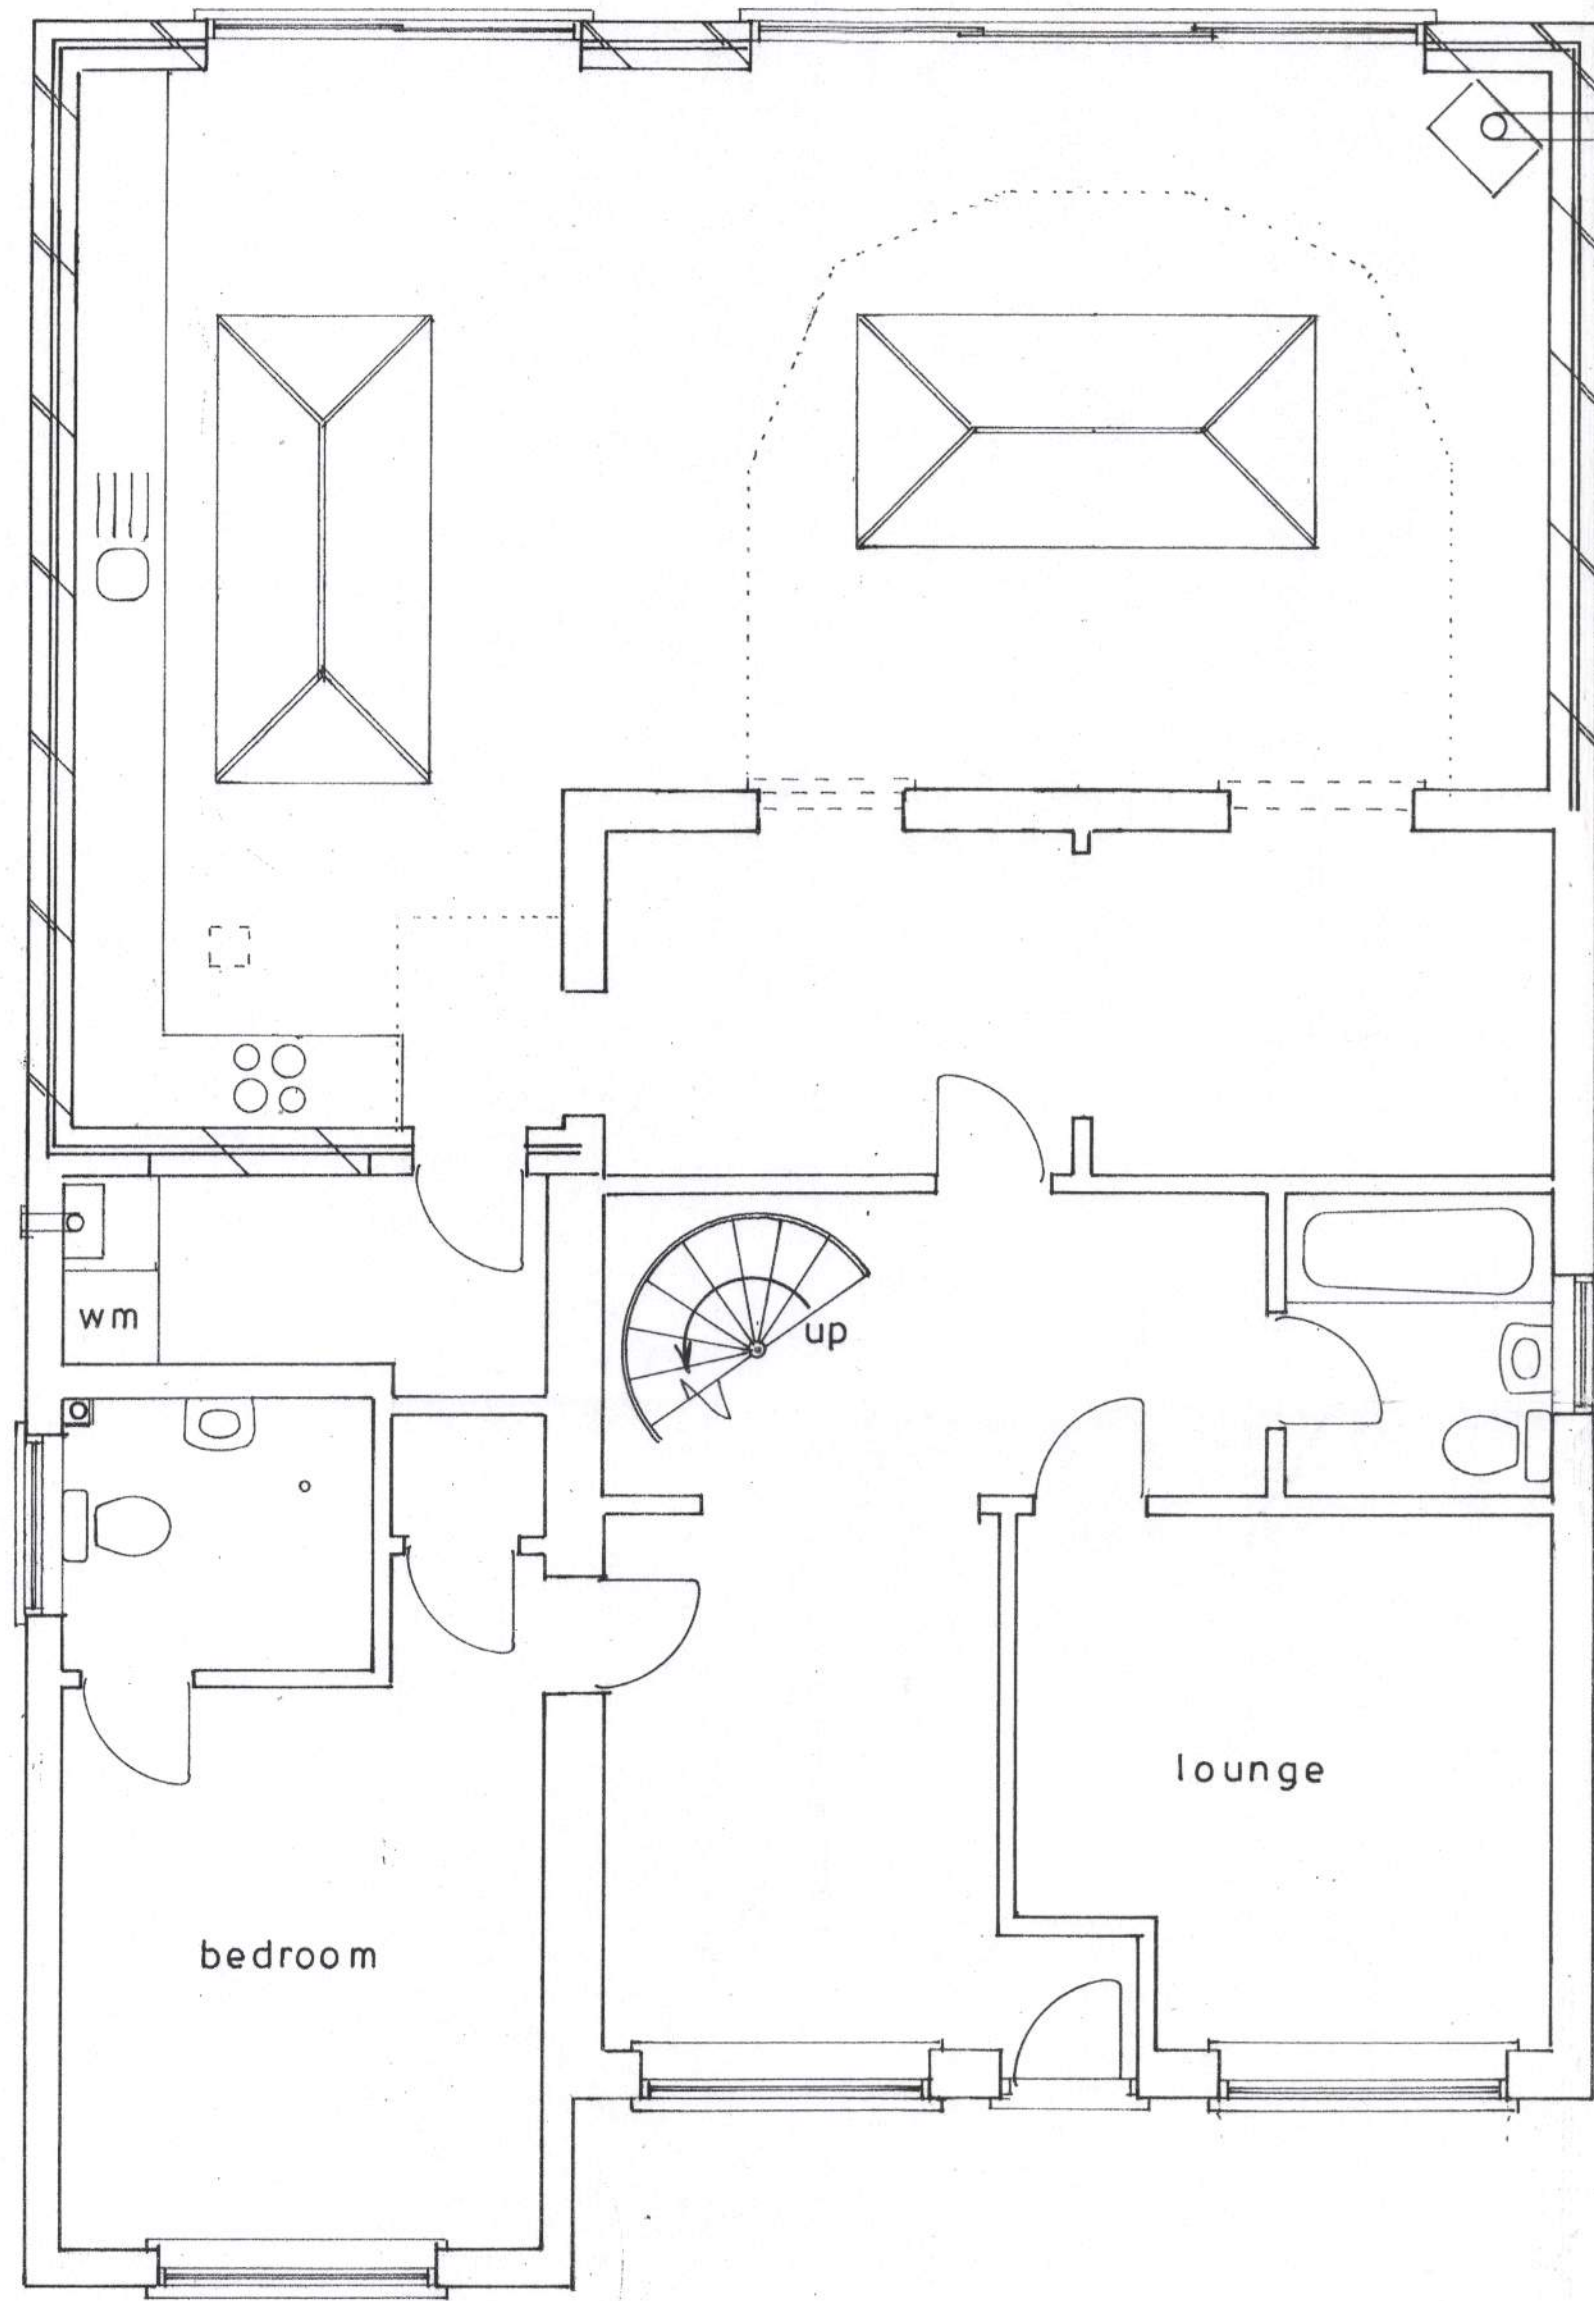


Ground floor plan

1 : 50


Proposed

PROPOSED SINGLE STOREY EXTENSION AND 1ST FLOOR DORMER PROJECTION
AT 41 ANCTON WAY ELMER FOR MR. & MRS. J. ETHERINGTON.

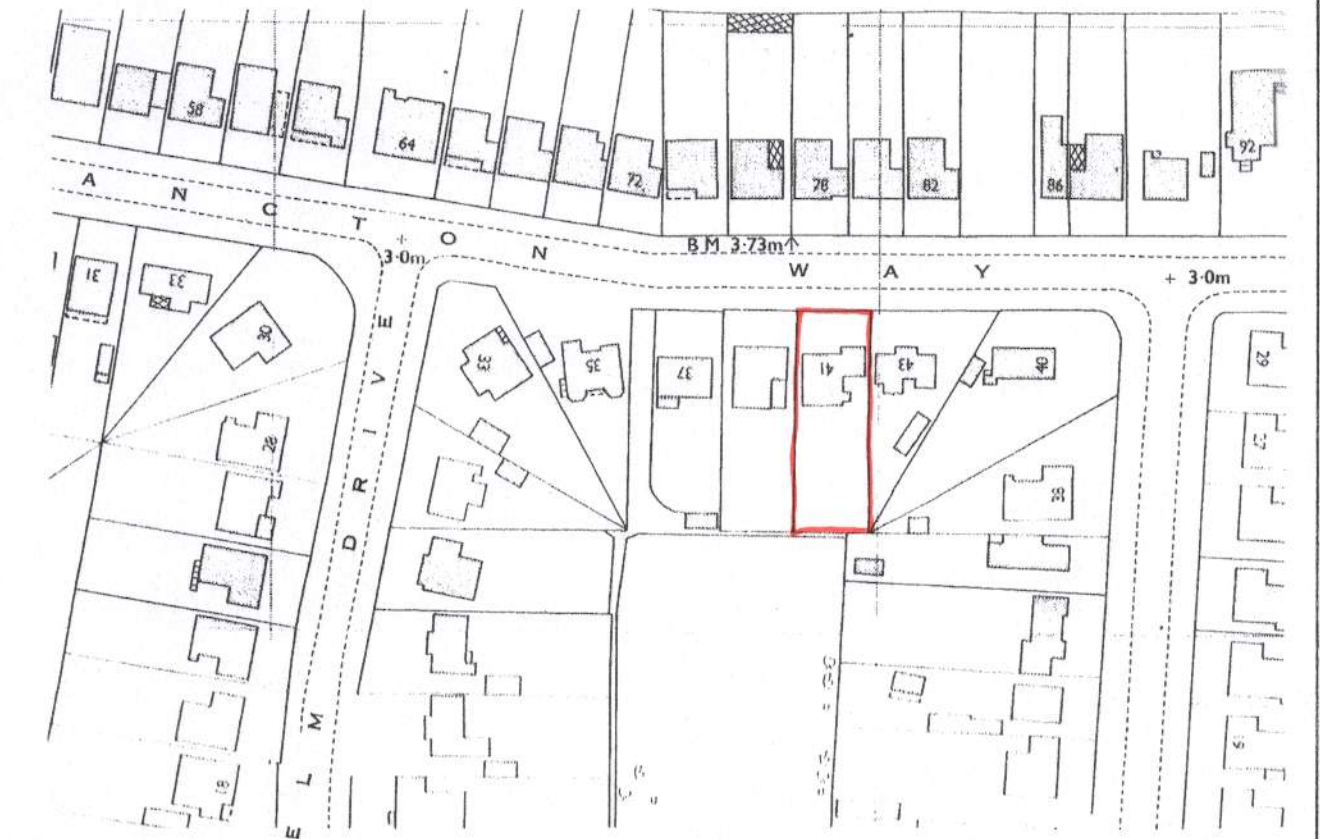


location plan

1 : 1250

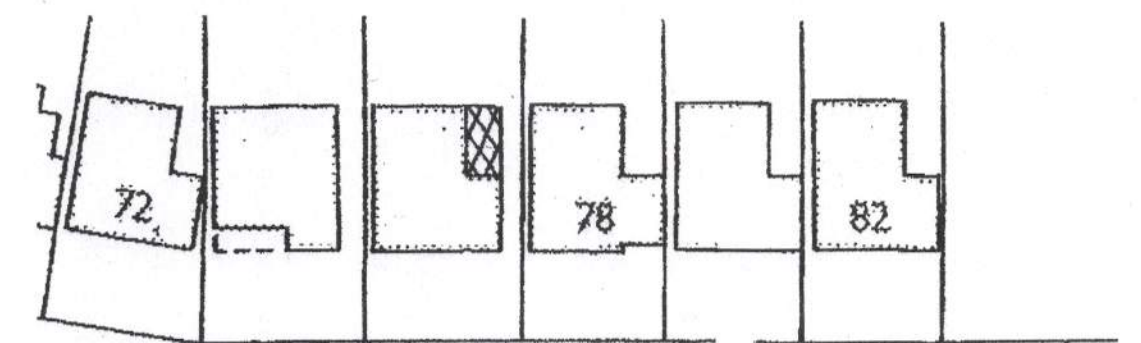

B M 3.73m

ANCTON WAY

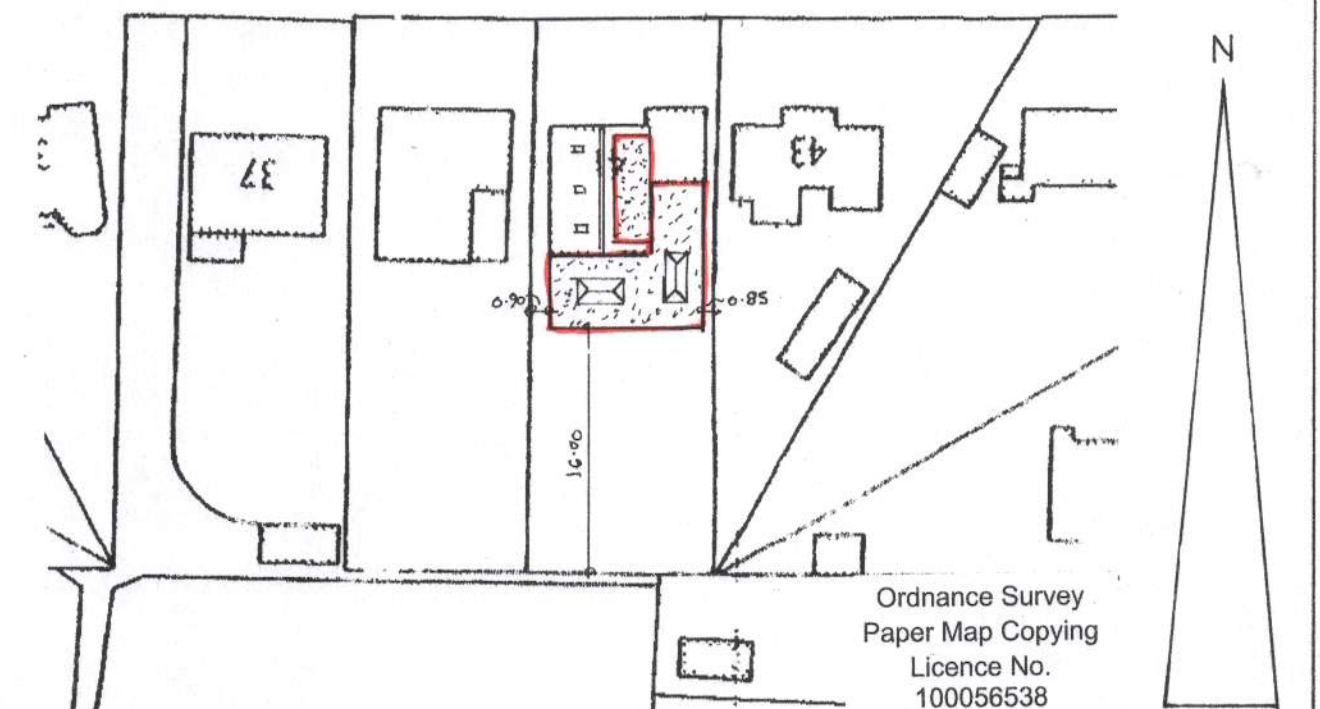

block plan

1 : 500

Ordnance Survey
Paper Map Copying
Licence No.
100056538

sheet 1 of 3

Bryan Butcher
Rainbow Cottage
Nyetimber Lane
Bognor Regis PO21 3JX
01243 266871
07973 233442
bryan.butcher@btinternet.com
www.bryanbutcher.com