




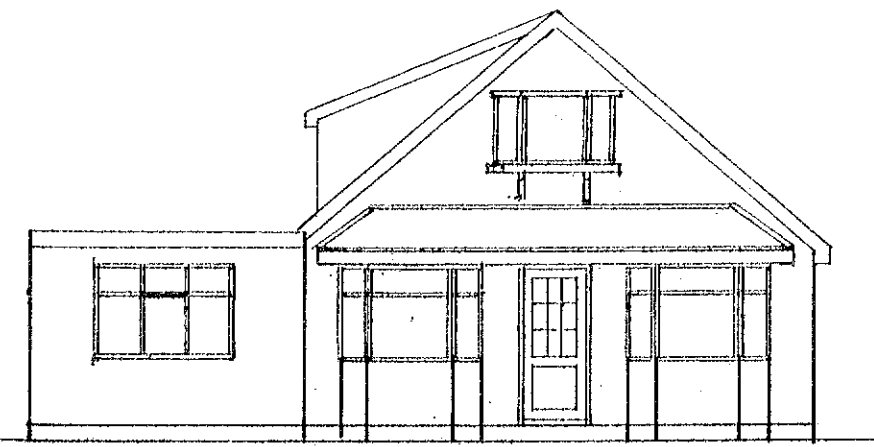


north

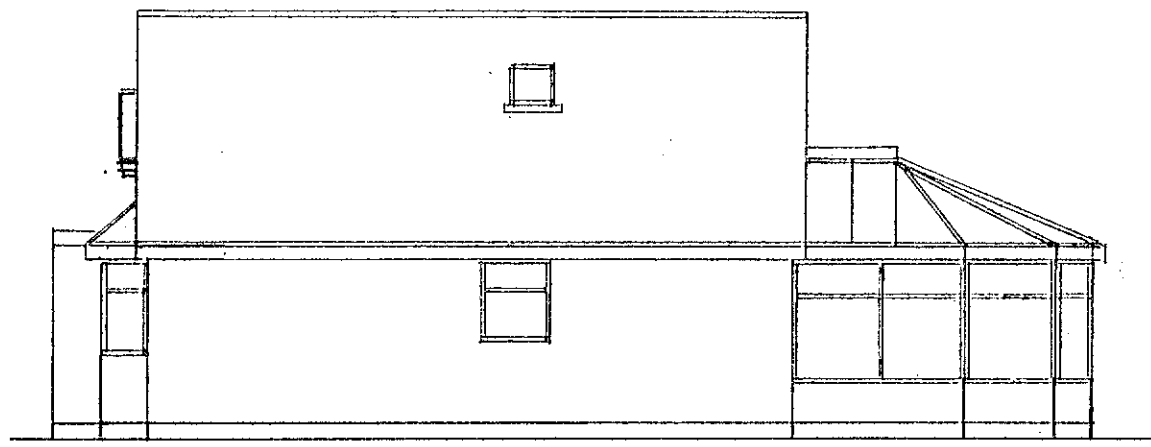

west

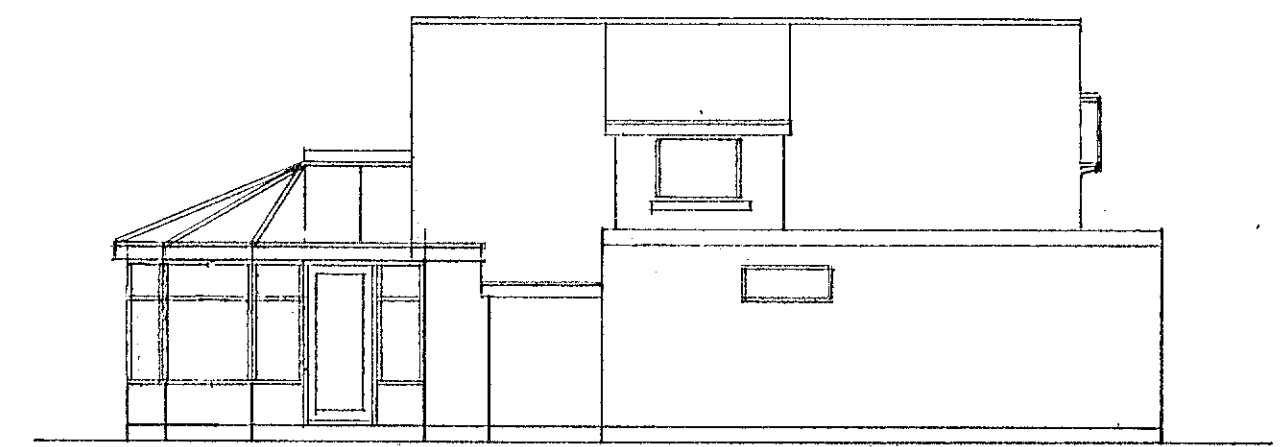


east

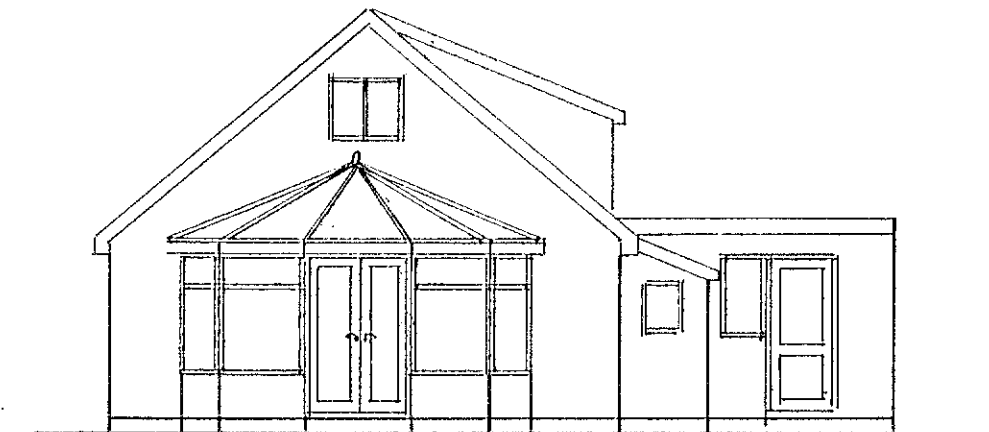


south

1 : 100

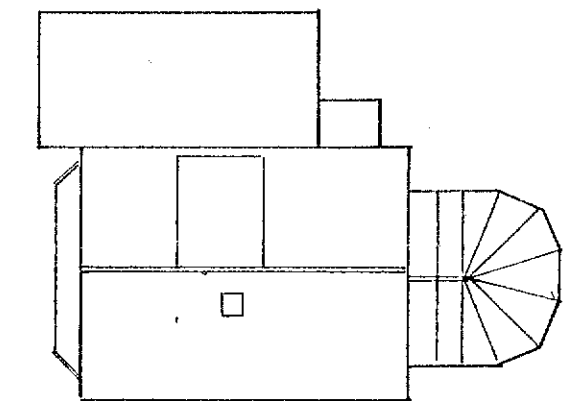


roof plan

1 : 200

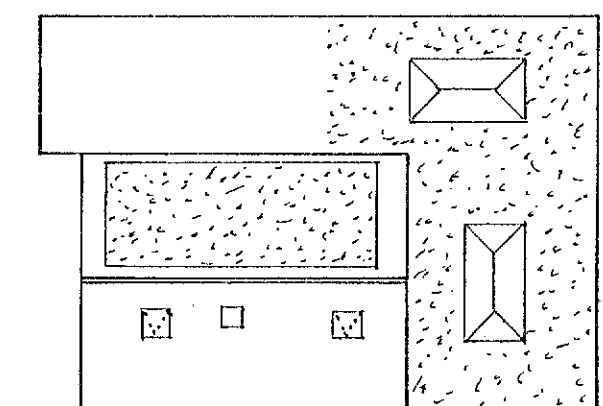


proposed roof plan

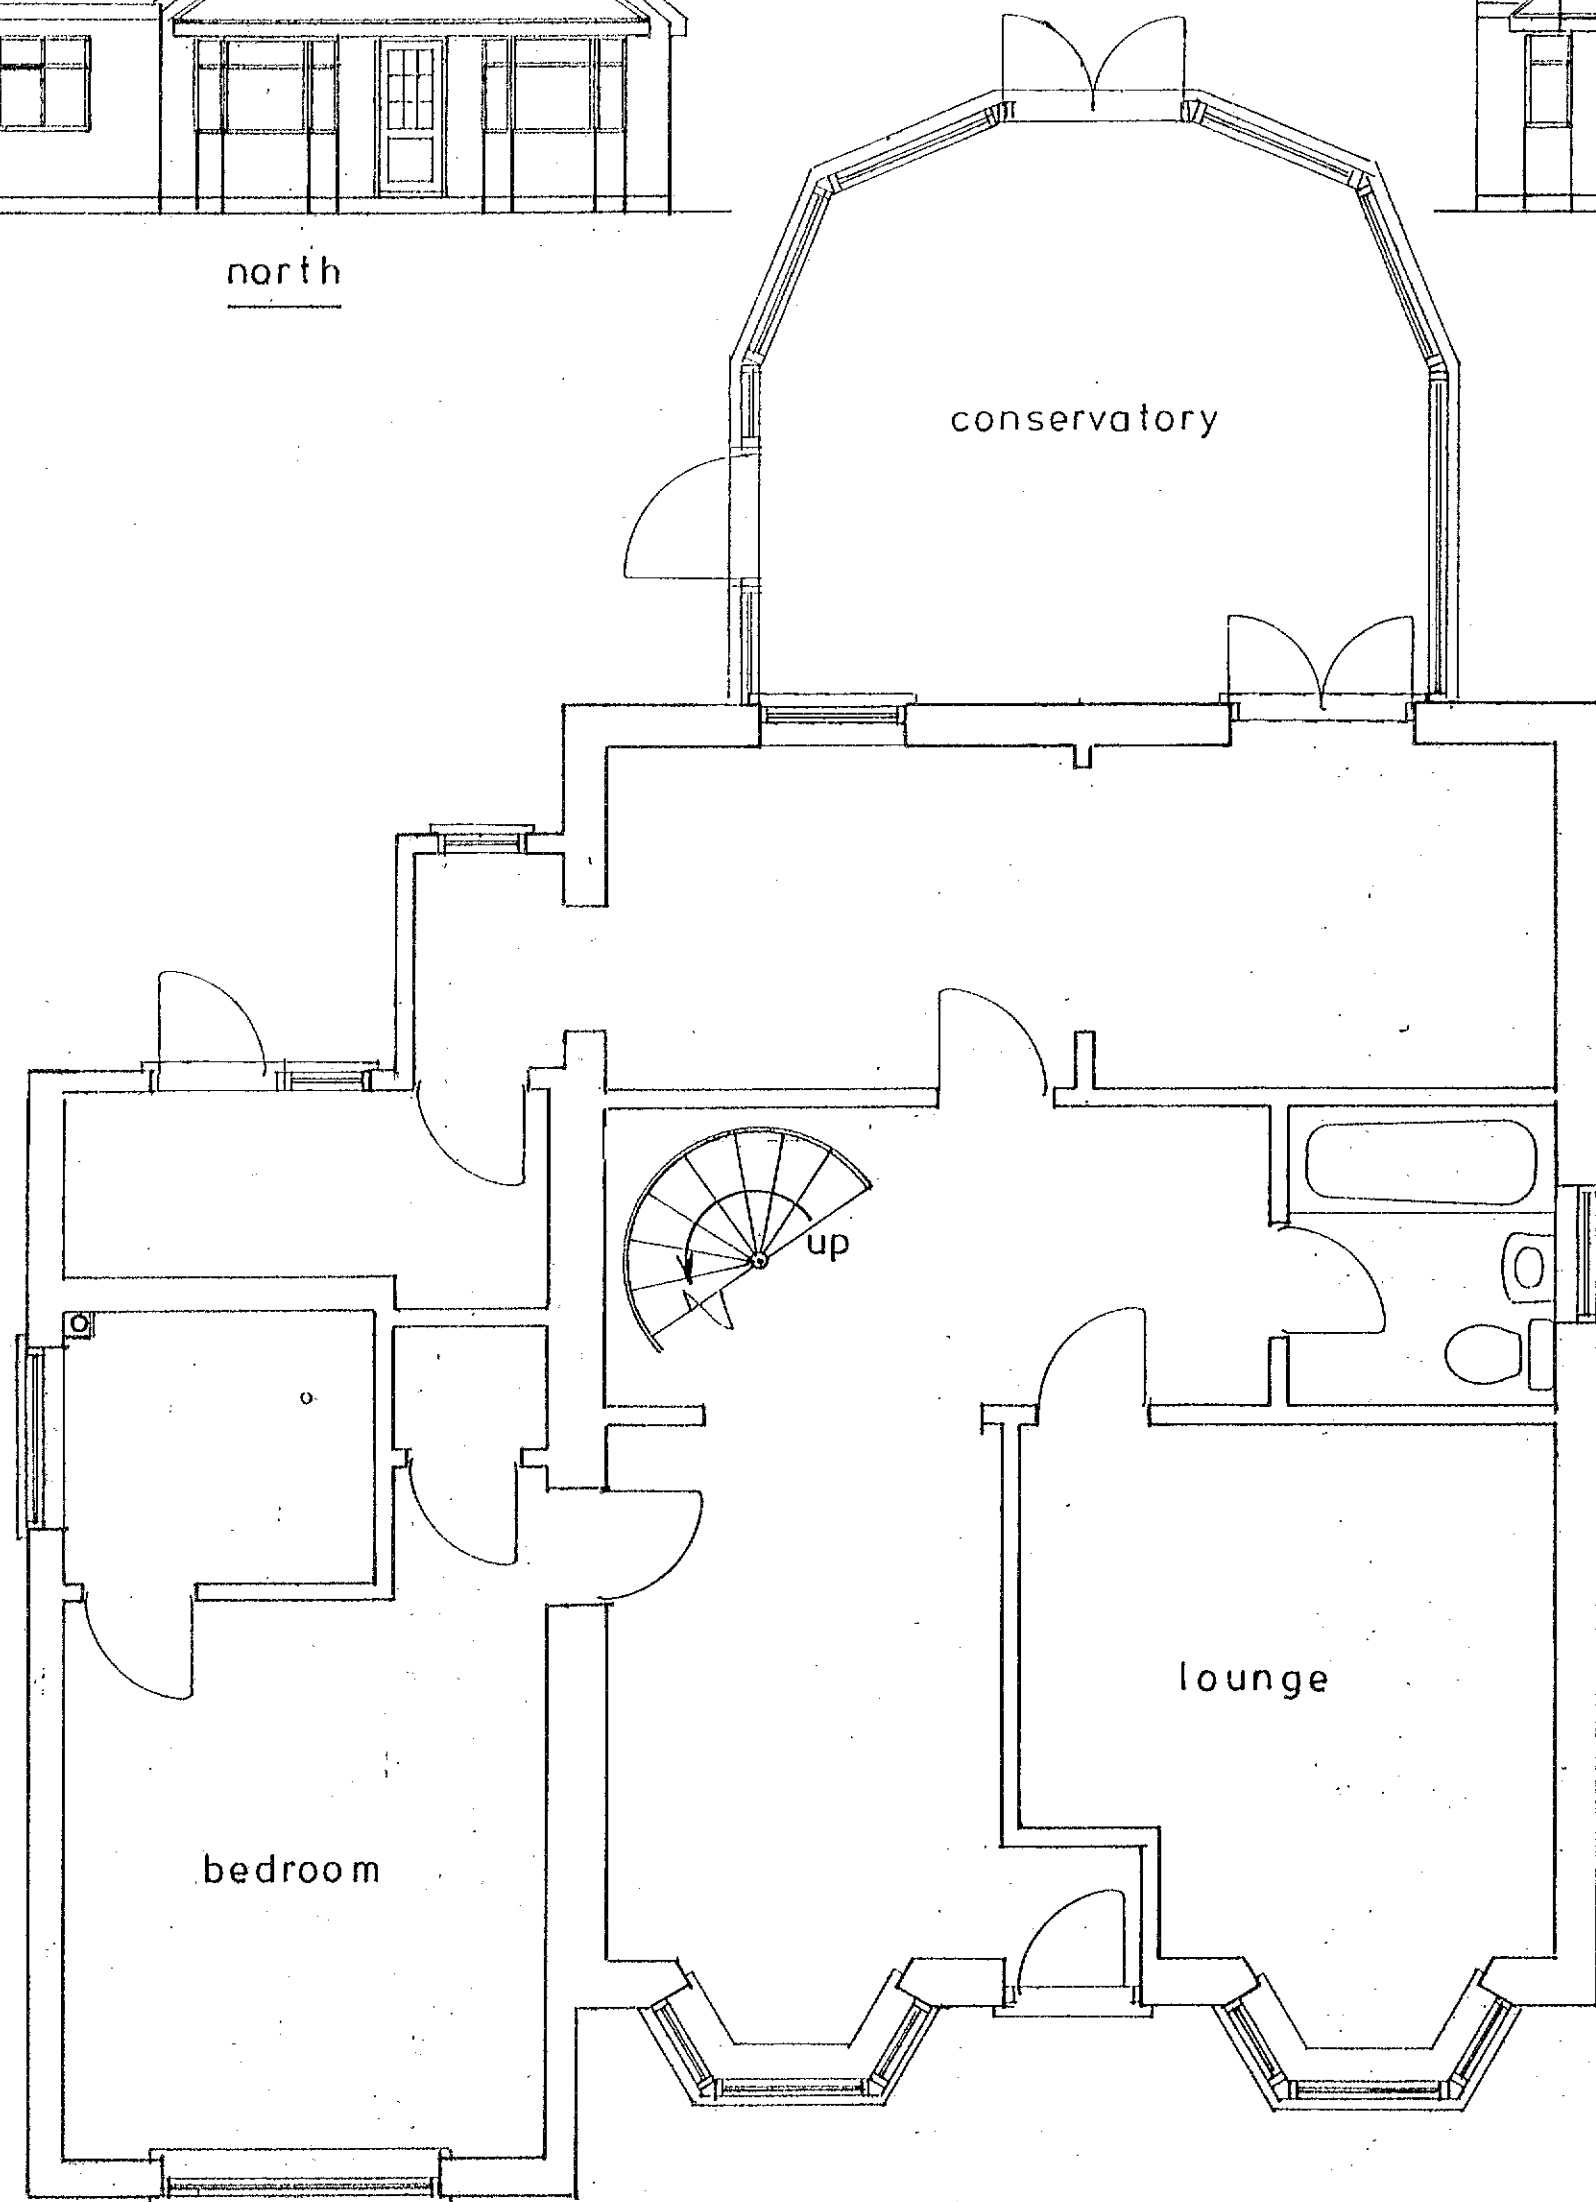

Ground floor plan

1 : 50

Existing

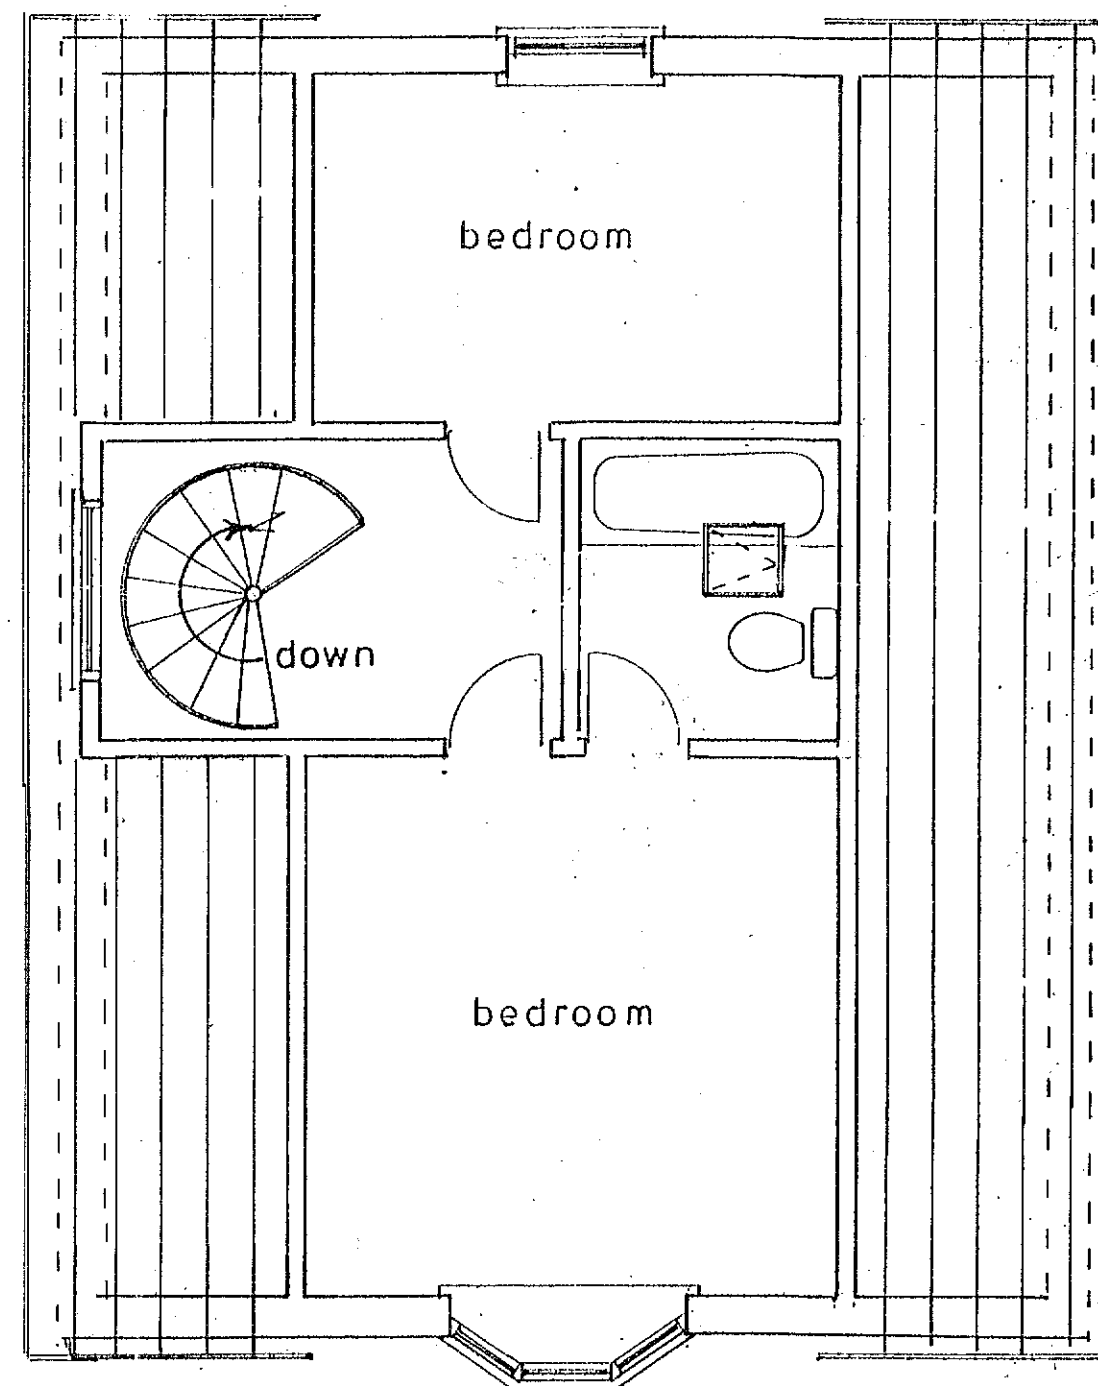

1st floor plan

PROPOSED SINGLE STOREY EXTENSION AND 1ST FLOOR DORMER PROJECTION
AT 41, ANCTON WAY, ELMER FOR MR. & MRS. J. ETHERINGTON

sheet 3 of 3

Bryan Butcher
Rainbow Cottage
Nyetimber Lane
Bognor Regis PO21 3JX
01243 266871
07973 233442
bryan.butcher@btinternet.com
www.bryanbutcher.com