



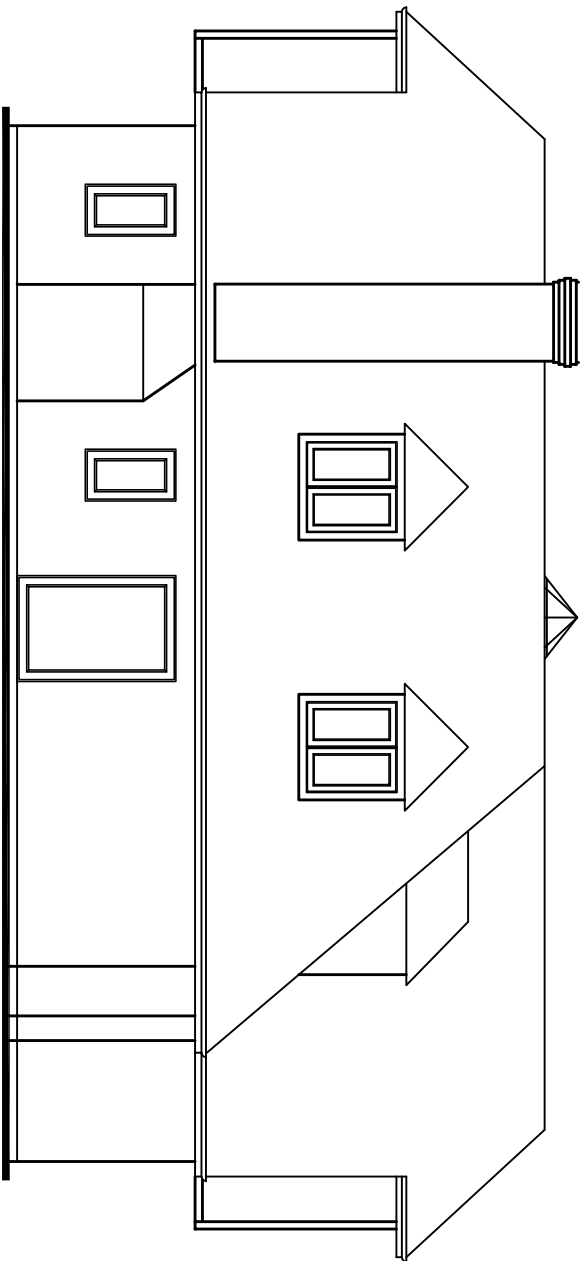


East Elevation 1:100


EXTERNAL MATERIALS
Roof:
Clay tiles
Above first floor level:
Weather timber
Up to first floor level:
Stone walls

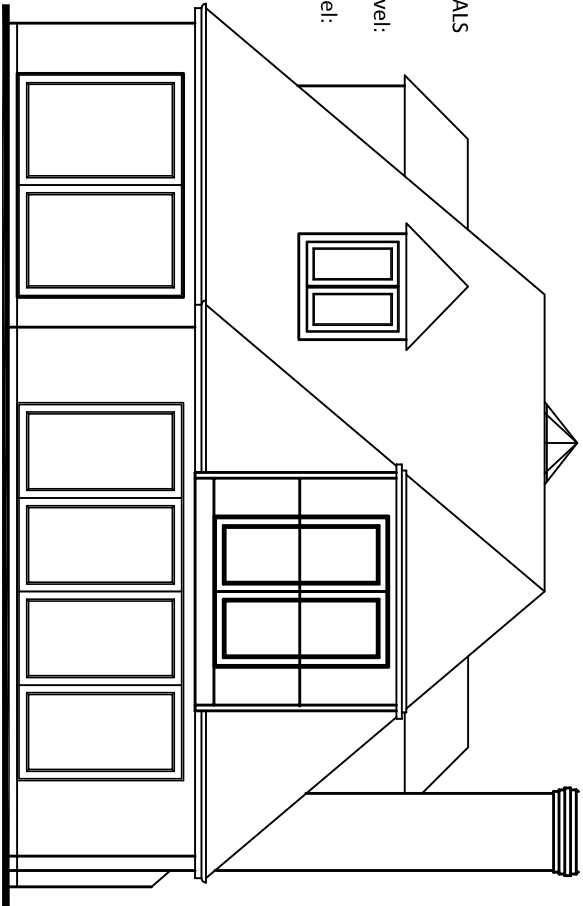


South Elevation 1:100

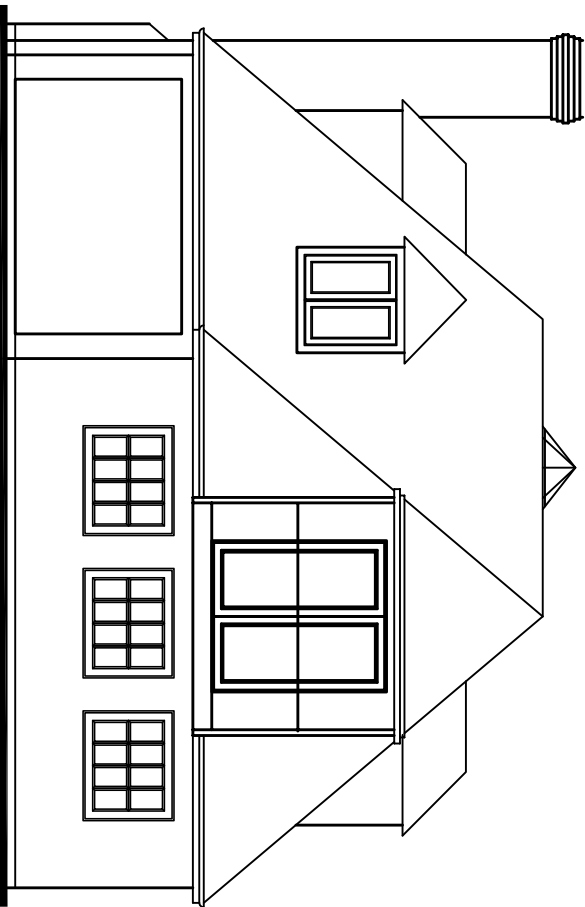

North Elevation 1:100

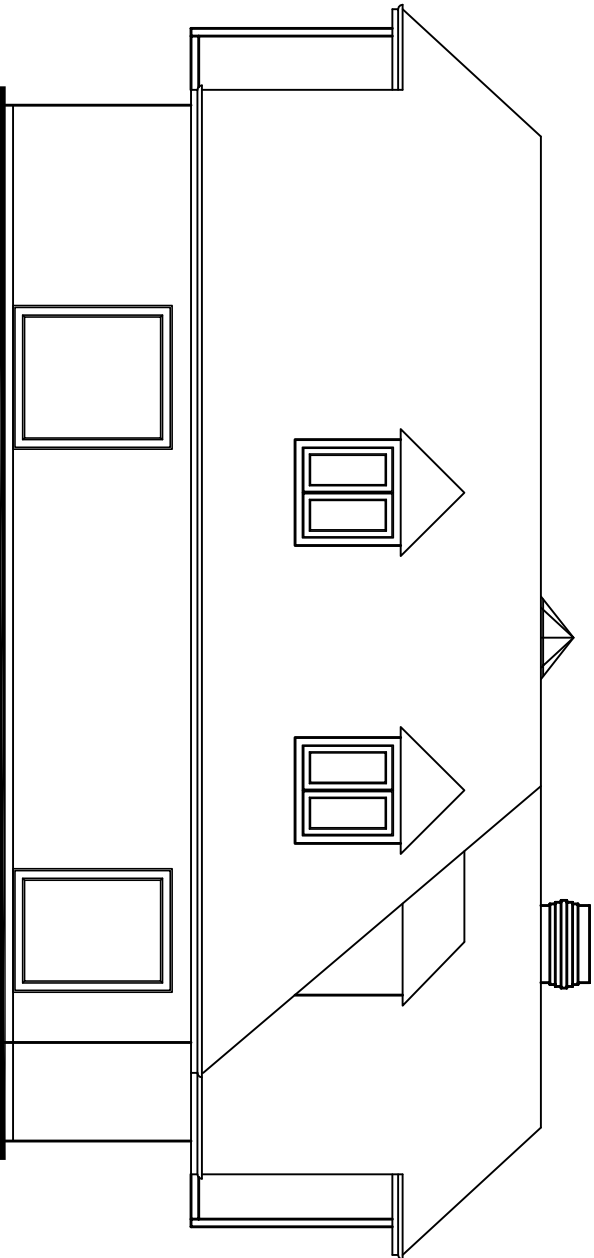

West Elevation 1:100

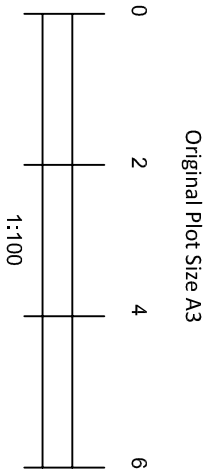

REV.	DATE	DETAILS
© Courtleas Consulting Ltd		

DRAWING BY

Courtleas Consulting Ltd

Chartered Surveyors Development & Project Consultants

1 COURTLEAS COBHAM

SURREY KT11 2PW

TEL: 01932 590 455

Email: garymwhite@ntlworld.com

Client:

46a Sea Lane

Middleton on Sea

West Sussex

Detail:

Proposed Elevations

Drawn by:	Date:	Scale:
GW	JUNE-20	As stated
Drawing/Cad Ref. No.:	20-189	
Drawing No.:	20-189-20	Rev: A