

© this drawing is the copyright of look. design + build [l.db]
db design responsibility is limited to the design of the permanent works as finally
constructed by l.db as part of the design + build service.


0 2 4 6 8 10 12 14 16




0 1 2 3 4 5 6 7 8




PHYSICAL SCALE IN METRES

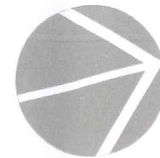


look. design | planning | build
www.lookdesignandbuild.co.uk
e:office@lookdesignandbuild.co.uk t:01243 512 293

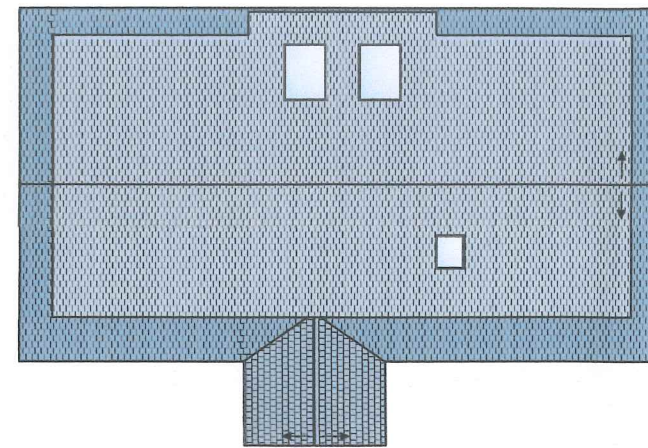

PROPOSED ROOF PLAN 1:200

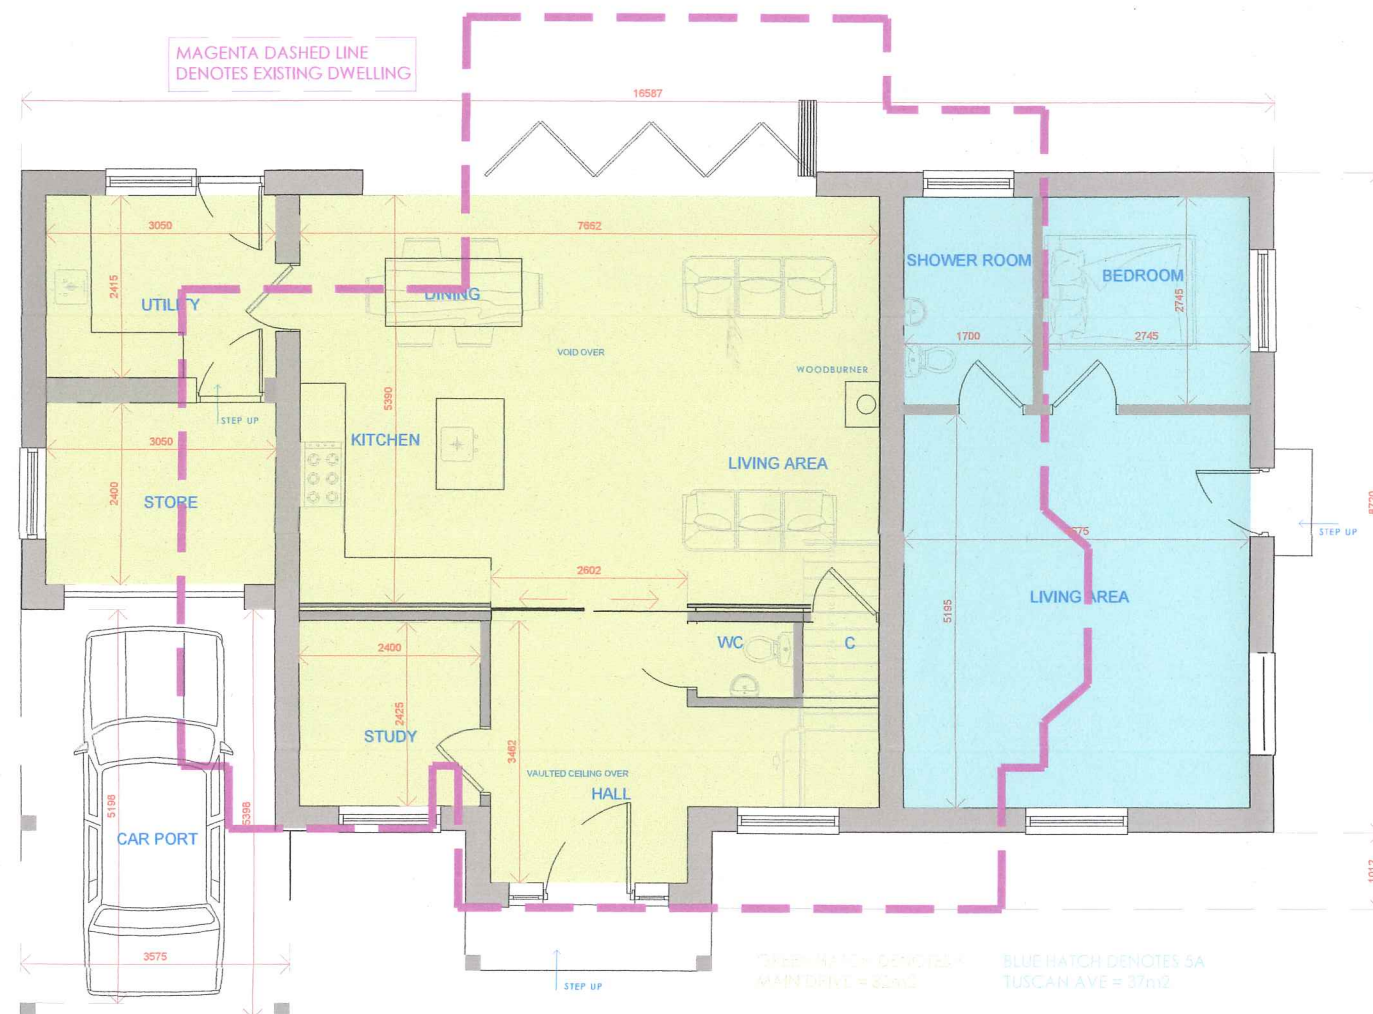

PROPOSED GROUND FLOOR PLAN 1:100

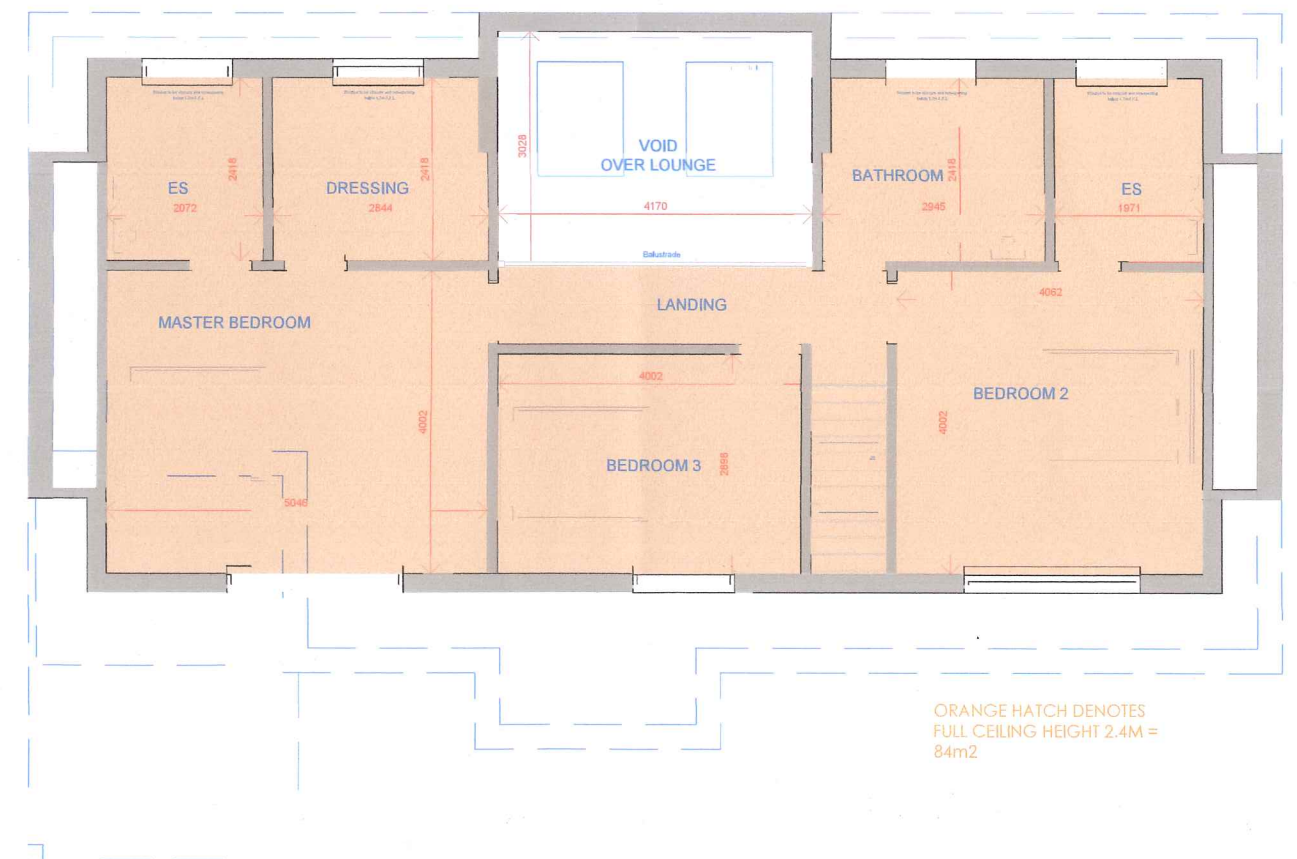

PROPOSED FIRST FLOOR PLAN 1:100

- | =
- =
| - |
April 2017
1:100/200 @ A3
Planning Application

214-005

5A TUSCAN AVENUE & 6 MAIN DRIVE, MIDDLETON ON SEA

PROPOSED PLANS