




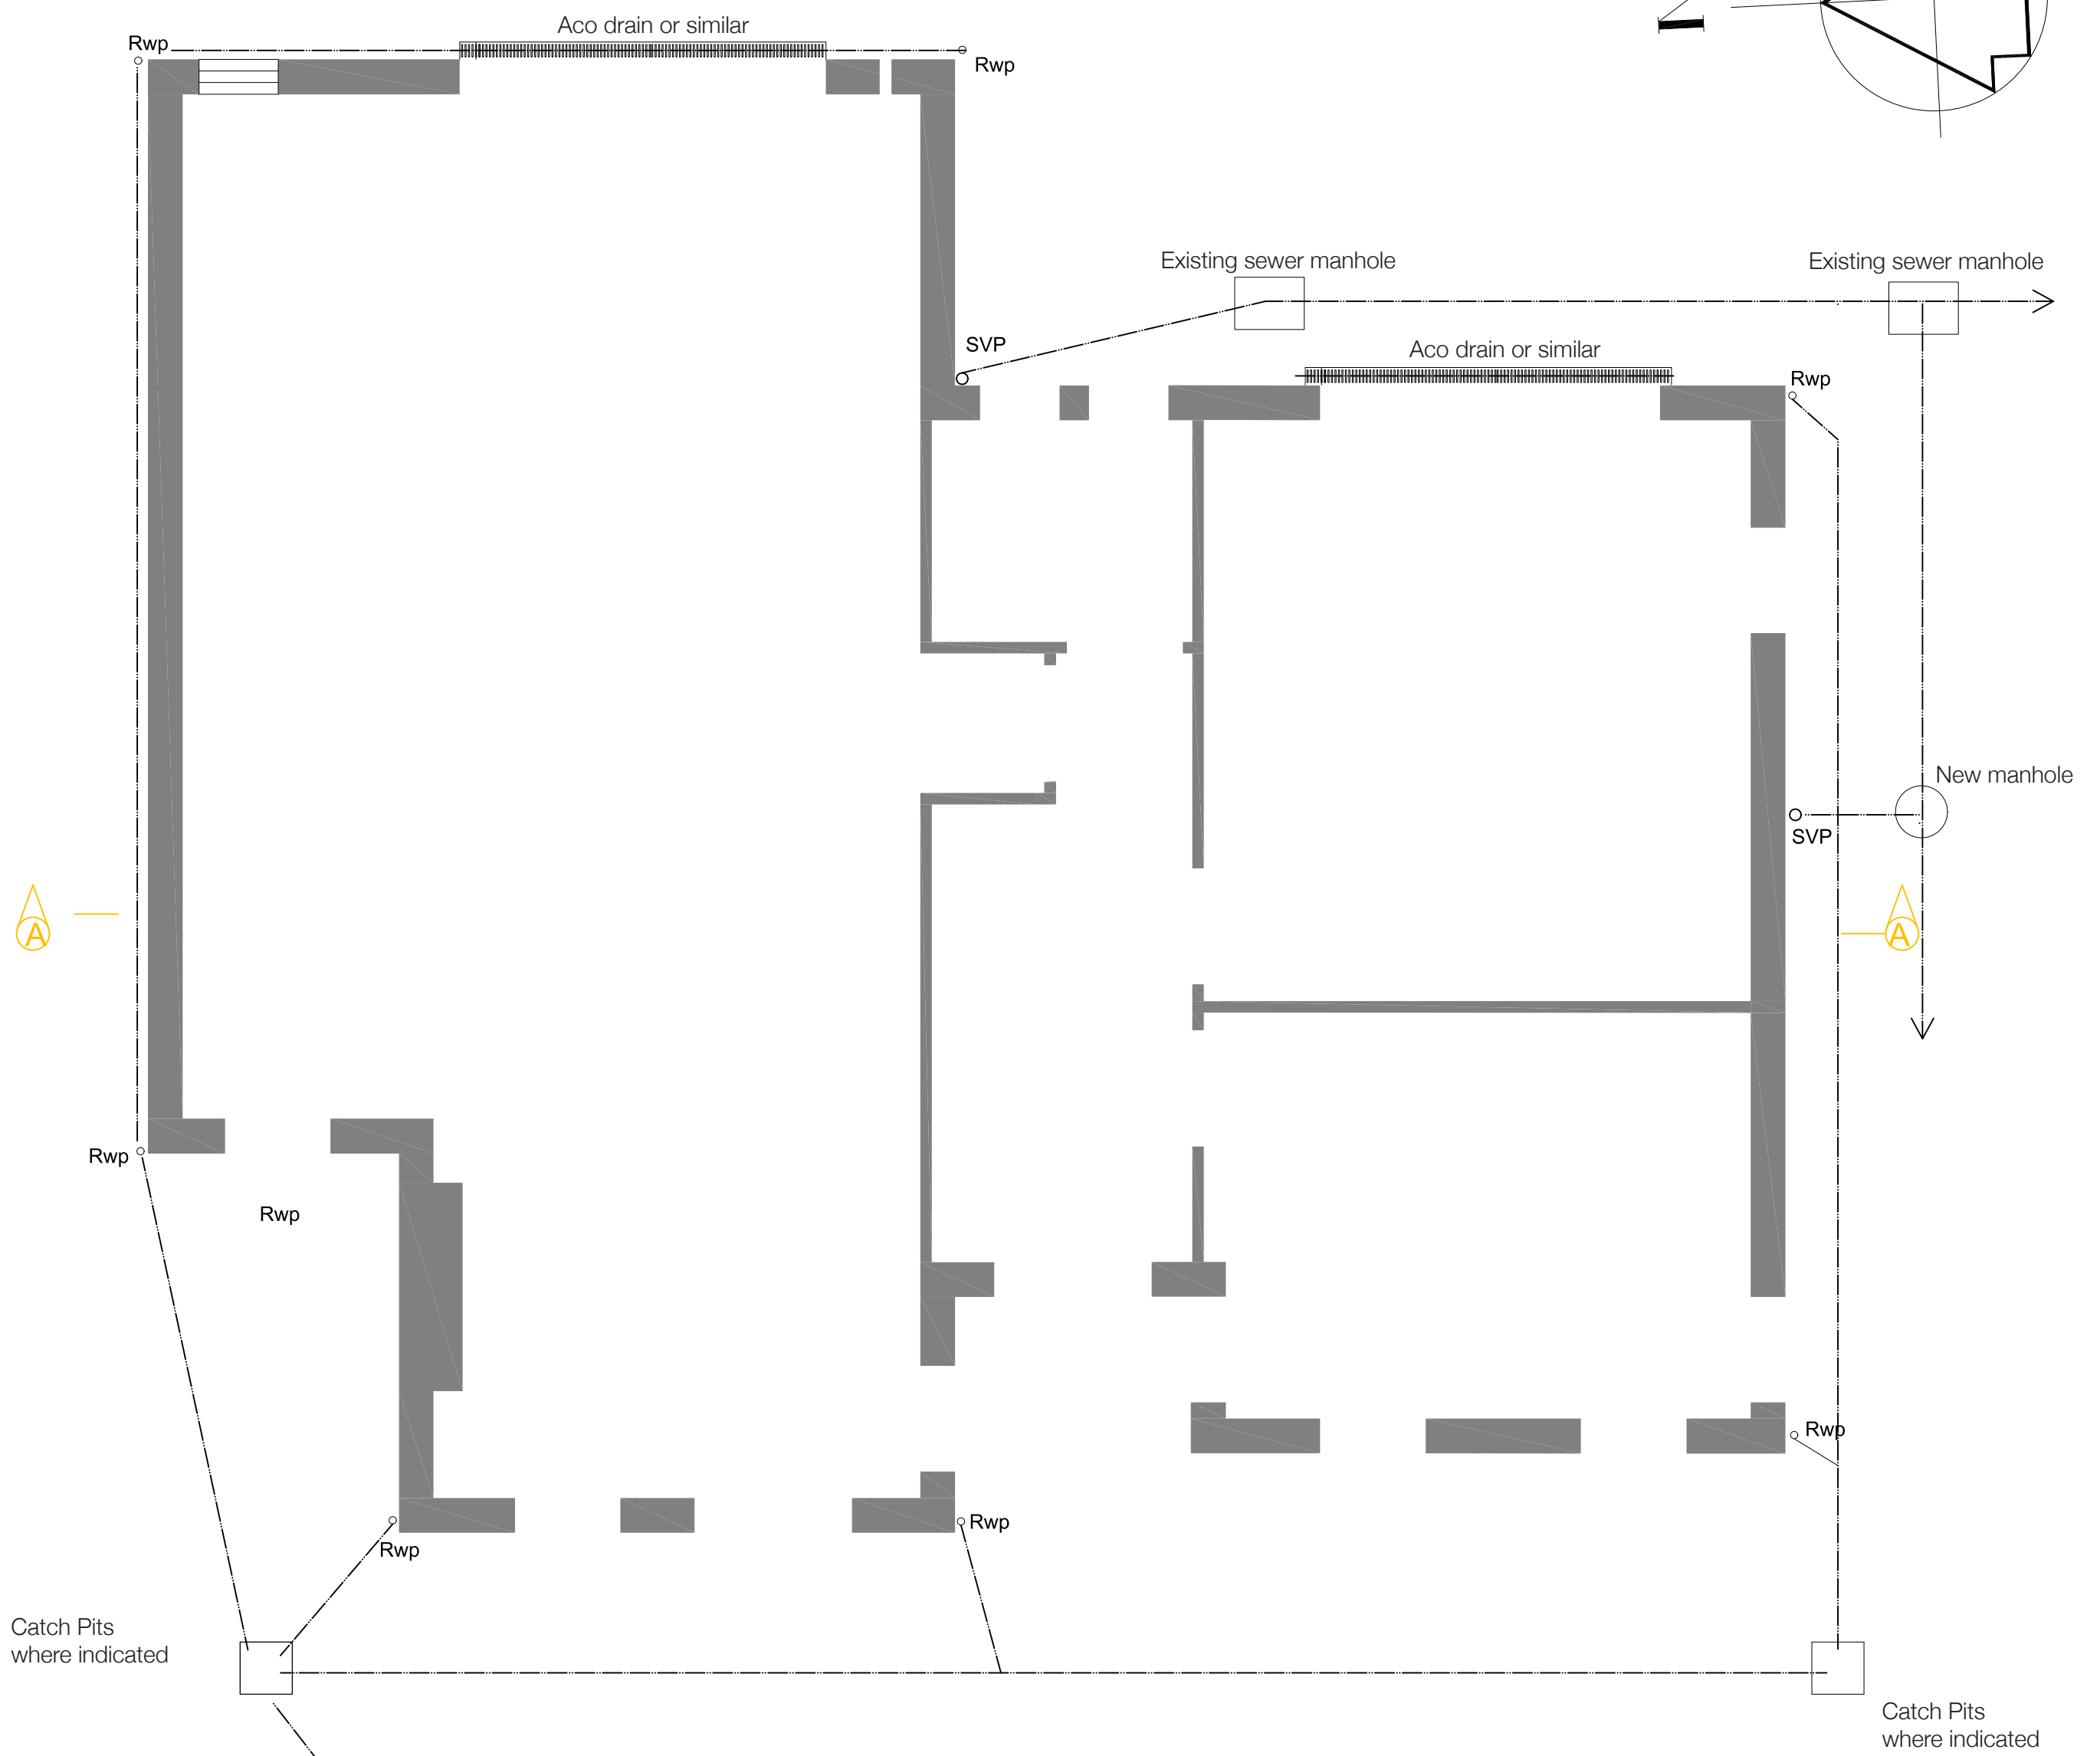

To soakaway min 5000mm from any building

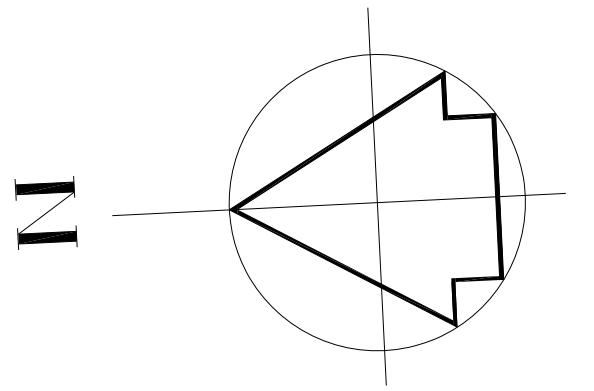

Proposed soakaway
4.8m(L) x 3.6m(W) x 0.84m(D)

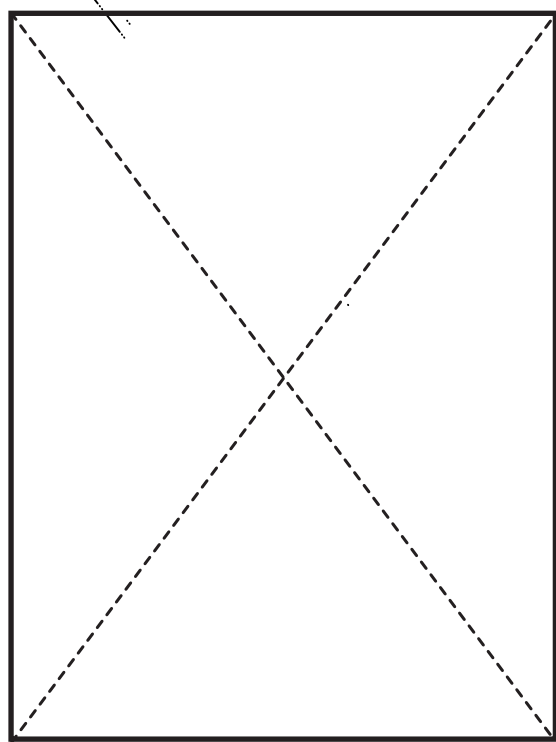

Front/Western Boundary

1:50