
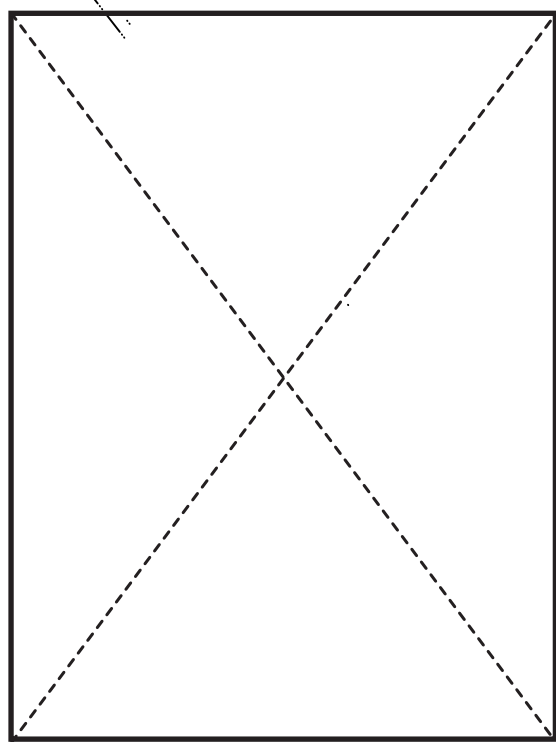
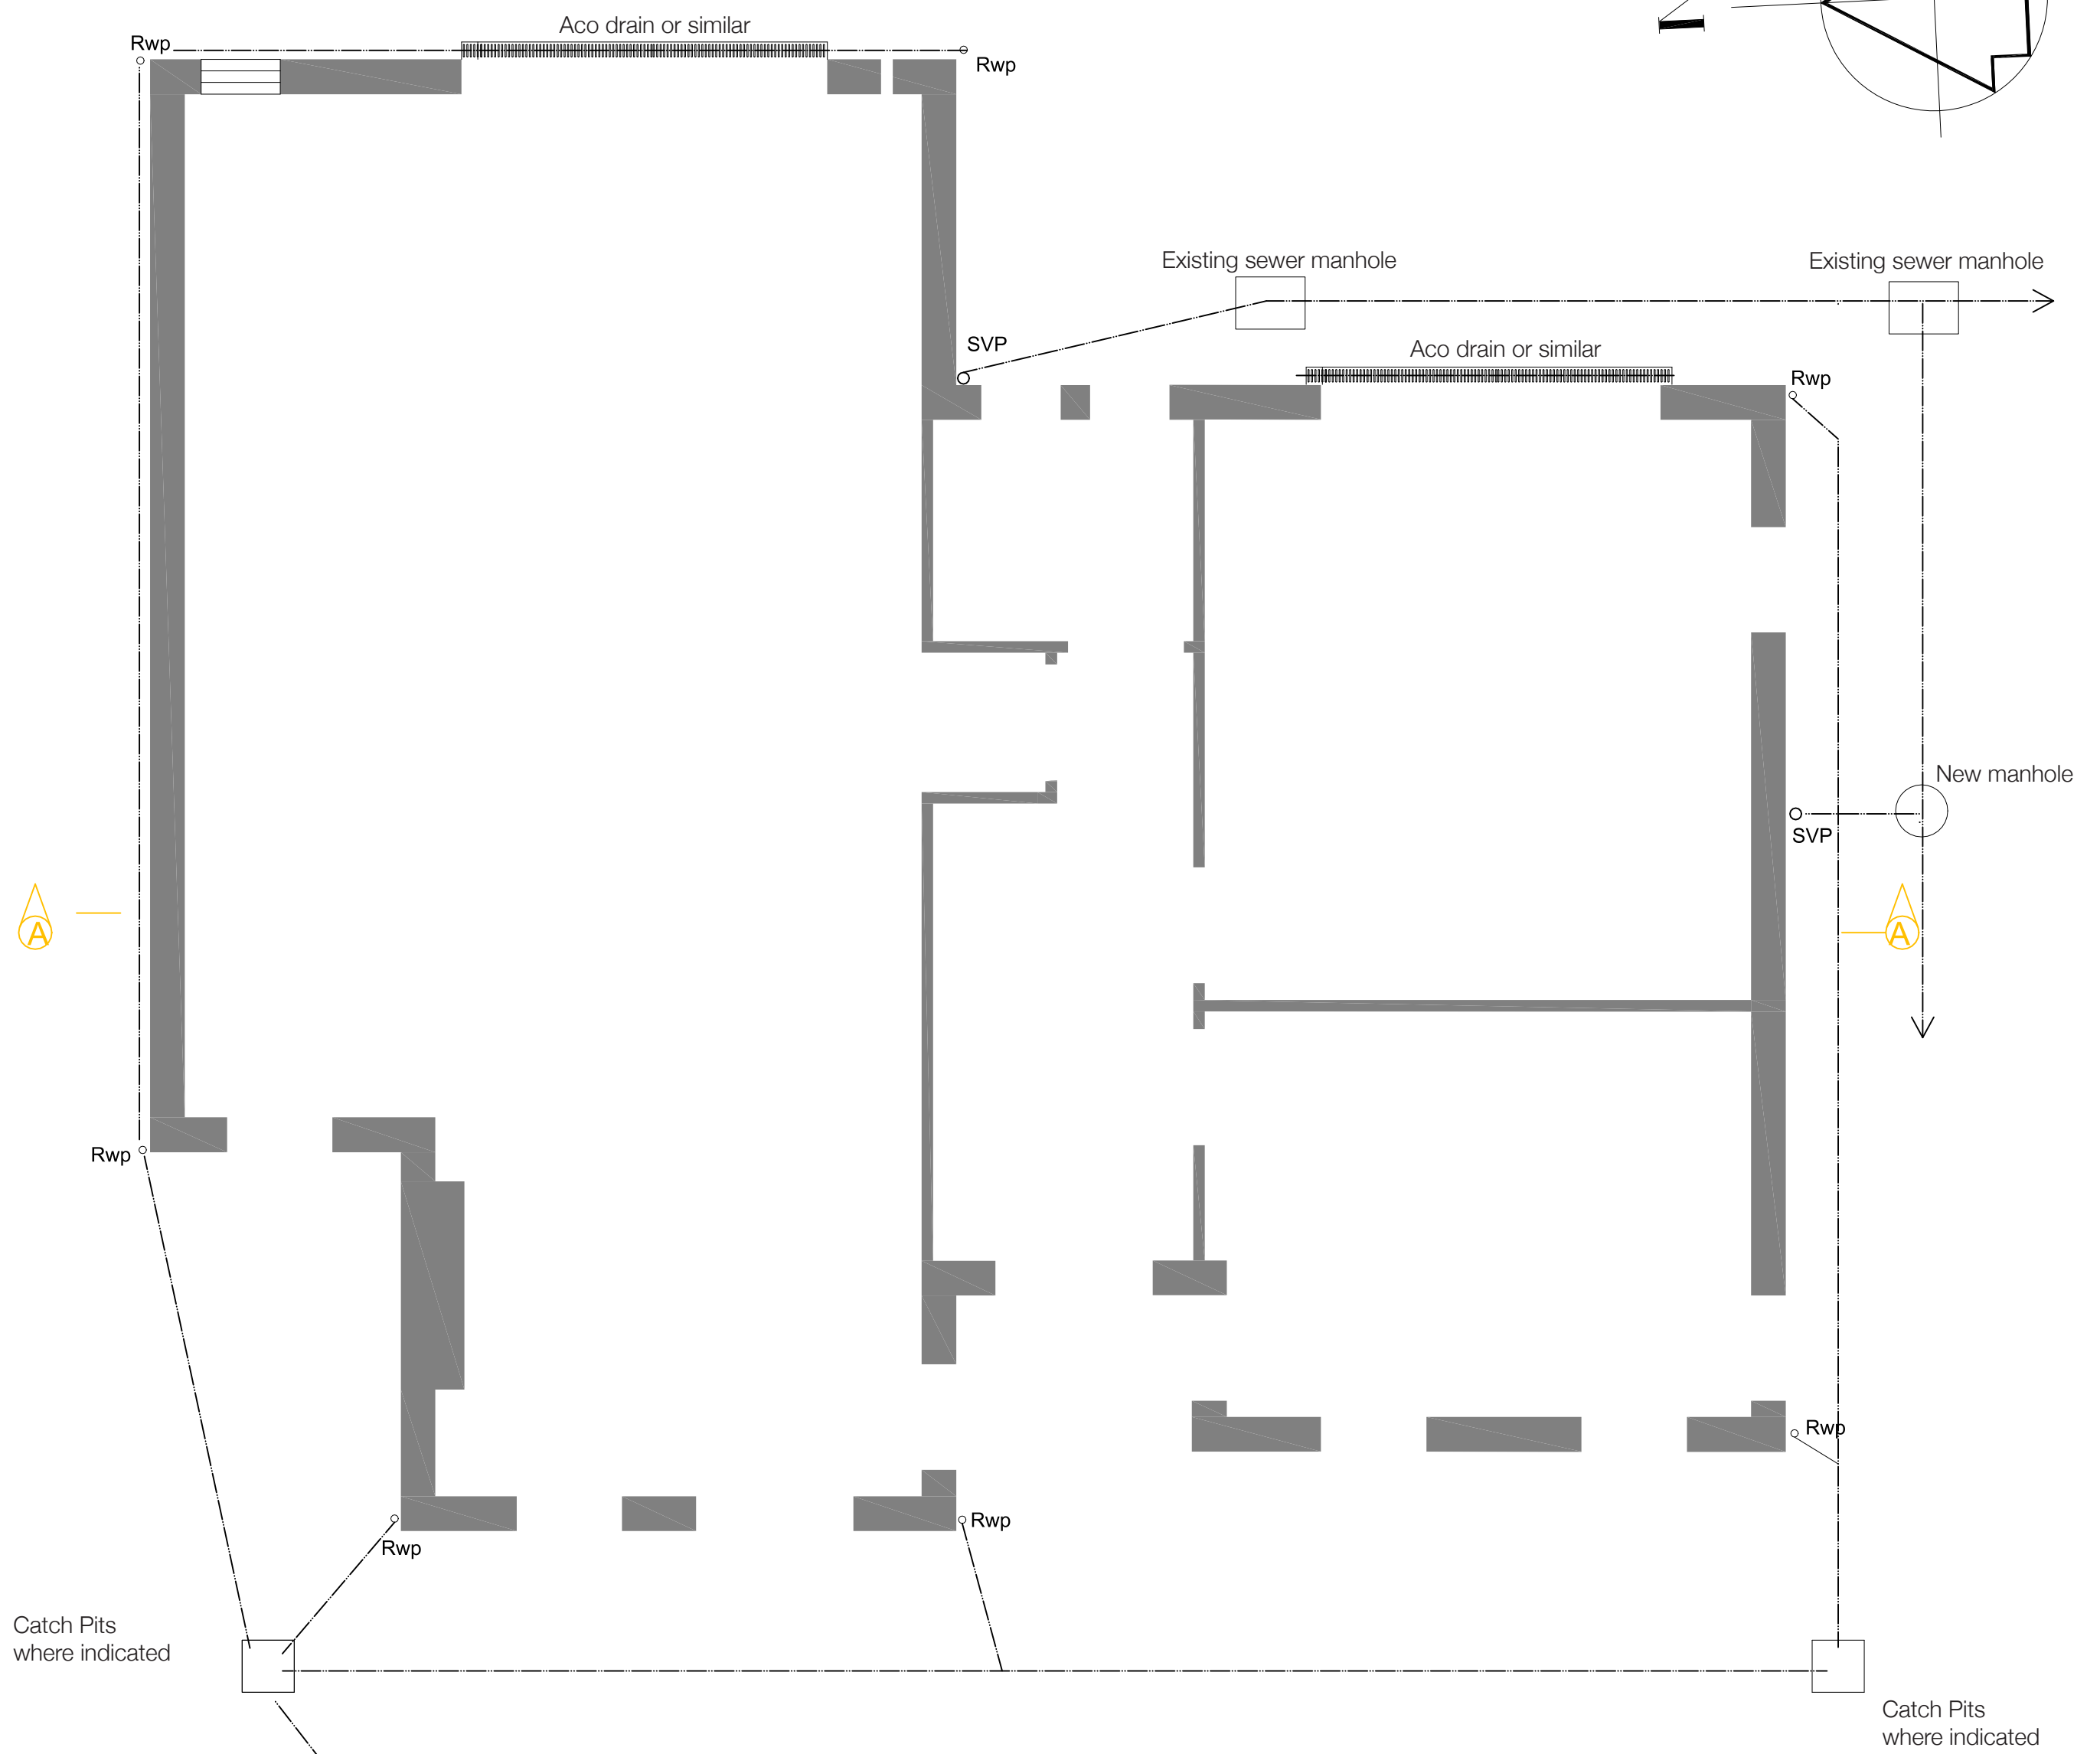


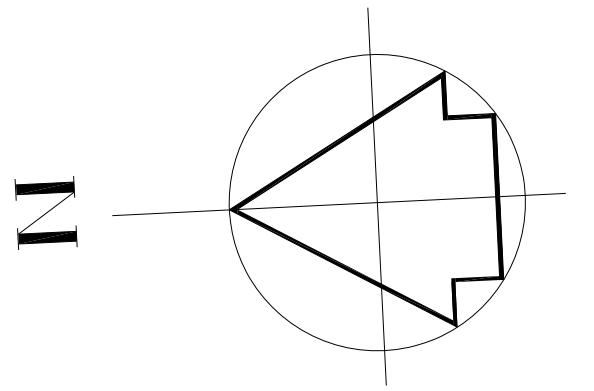

Front/Western Boundary

1:50