

# IF IN DOUBT - ASK!

## NOTES:

DUE TO OAK'S NATURAL IRON CONTENT, AN INITIAL STAINING WILL OCCUR TO STADDLESTONES, BRICKWORK AND OVERSITE. THIS WILL DISAPPEAR NATURALLY IN TIME.


CONCRETE SLAB TO BE EXTENDED 50mm BEYOND INDEPENDENT POSTS TO ALLOW FOR PADSTONESPLAY.

© THIS DRAWING IS THE COPYRIGHT OF PRIME OAK BUILDINGS LTD & MUST NOT BE REPRODUCED IN PART OR WHOLE WITHOUT CONSENT.

ANY DISCREPANCIES IN THIS DRAWING TO BE REPORTED PRIMEOAK BUILDINGS LTD.

Weatherboard 170mm Gauge : N/A  
Rafters : Softwood  
Studwork : Softwood  
Sprockets : N/A

WIDTH : PLACE HOLDER  
DEPTH : PLACE HOLDER  
EAVES HEIGHT : PLACE HOLDER  
ROOF PITCH : PLACE HOLDER  
CATSLIDE : PLACE HOLDER  
OUTSHOT : PLACE HOLDER

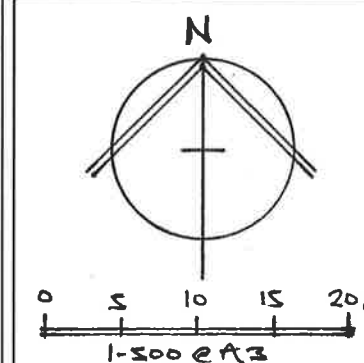

CLIENT: IRELAND  
JOB No.: 60316  
SCALE: 1-500  
DATE: MAY 2022  
DRAWN BY:  
DRAWING No.: 60316/02  
REVISION No.:  
REVISION NOTES: -



Prime Oak Buildings Ltd.

Whitehouse Farm  
Whitehouse Lane  
Swindon  
South Staffordshire  
DY3 4PE

Tel: 01384 296611  
Fax: 01384 273118

www.primeoak.co.uk

