




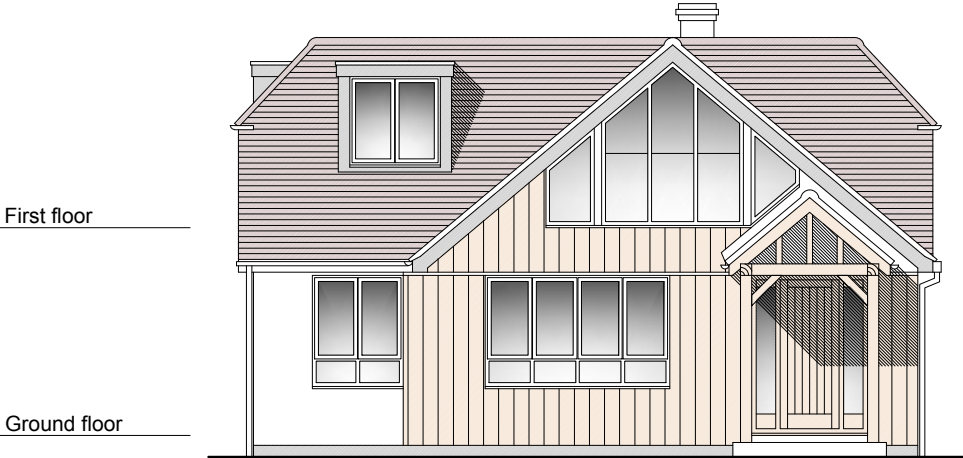

Proposed East Elevation (front)
1:100 @ A3

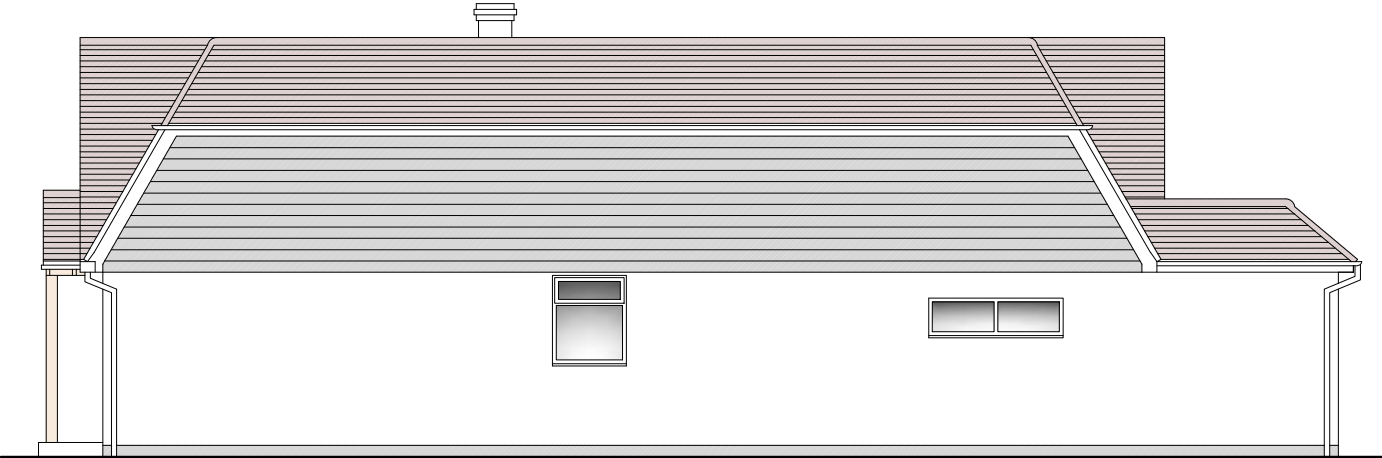

Proposed South Elevation (side)
1:100 @ A3

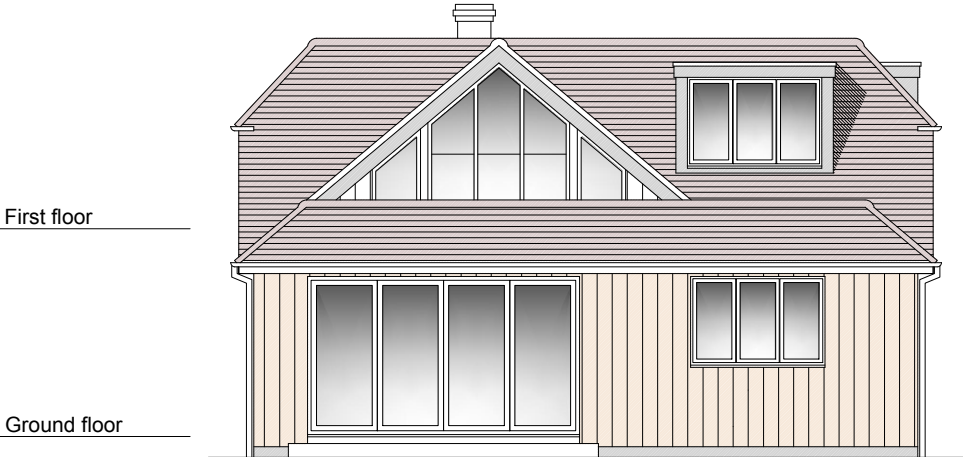

Proposed West Elevation (rear)
1:100 @ A3



Proposed North Elevation (side)
1:100 @ A3

Material Schedule:

Walls:

Timber cladding to front and rear elevations (natural finish).
White painted render to part front and side elevations (ground storey).
Black cement based wood grain effect weatherboard to side elevations (upper storey).

Pitched Roofs:

Red plain tiling.

Porch Roof:

Oak frame, red plain tiling.

Flat Roofs:

GRP waterproofing (grey).

Doors/Windows:

Black uPVC doors and windows.
Black aluminium folding screen.
Oak front door/screen.
Flat glass rooflights.

Dormers:

Lead cladding.

Fascias:

Black cement based boards.

Rev B. 28.06.20 Minor amendments.
Rev A. 18.06.20 Amended to suit client's comments.

client	project	drawing	date	drawn	drawing no	revision
Mr & Mrs Lovegrove	Extension at 16 Arundel Way Elmer, PO22 6JH	Proposed elevations	Feb 20	pd	0309 / 103	B
			scale			CAD file name:
			1:100 @ A3			

No dimensions to be scaled from drawing except for planning purposes. The contractor should check all dimensions on site.

Peter Davey Ltd
construction consultants

49 Park Drive
Rustington
West Sussex BN16 3DY
Tel: 01903 773105
Mob: 07941 402217
Email: peterdavey67@btinternet.com