

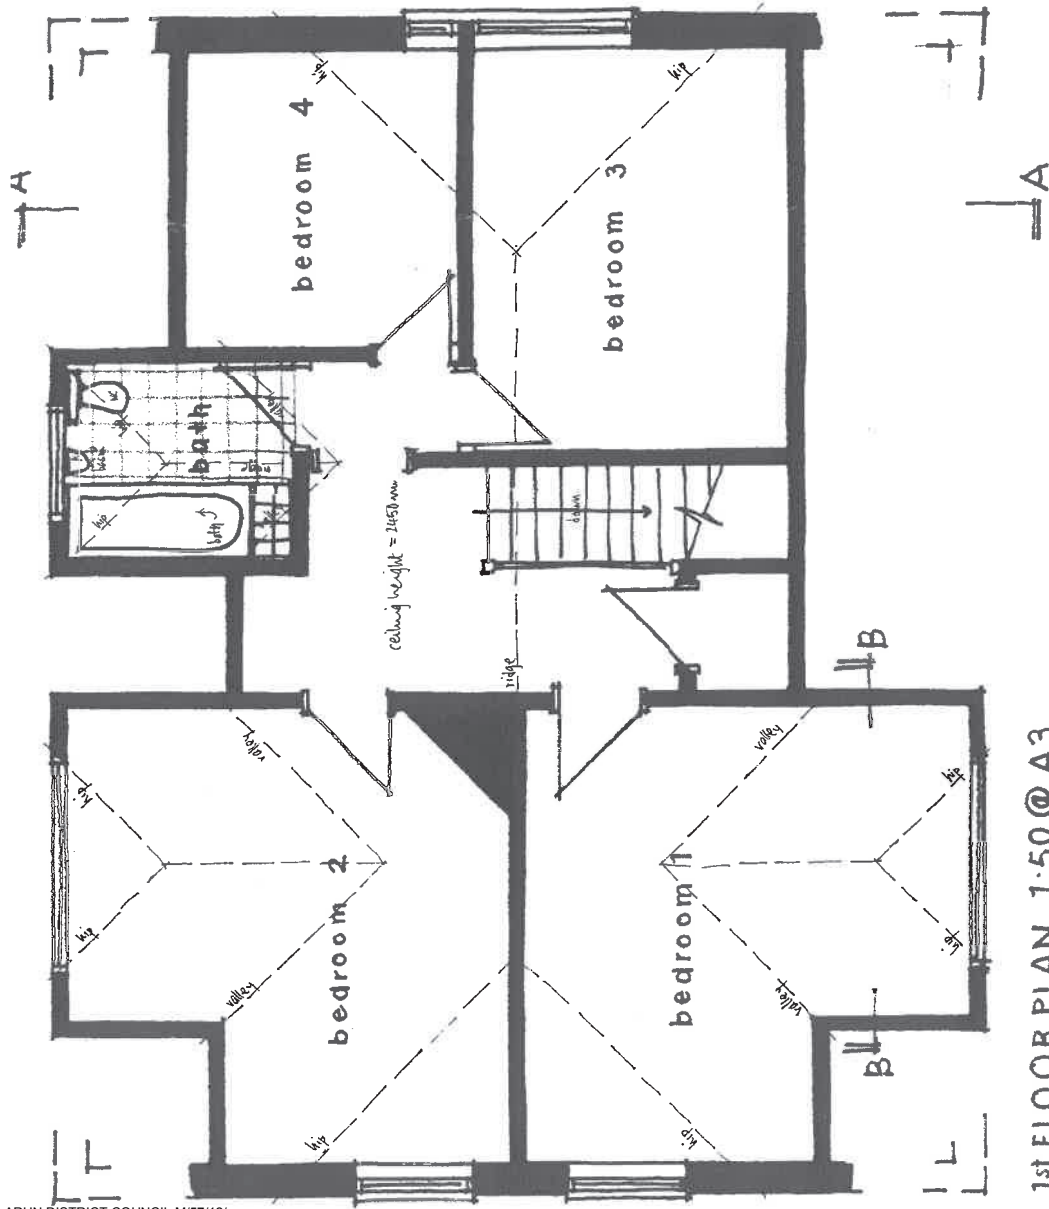


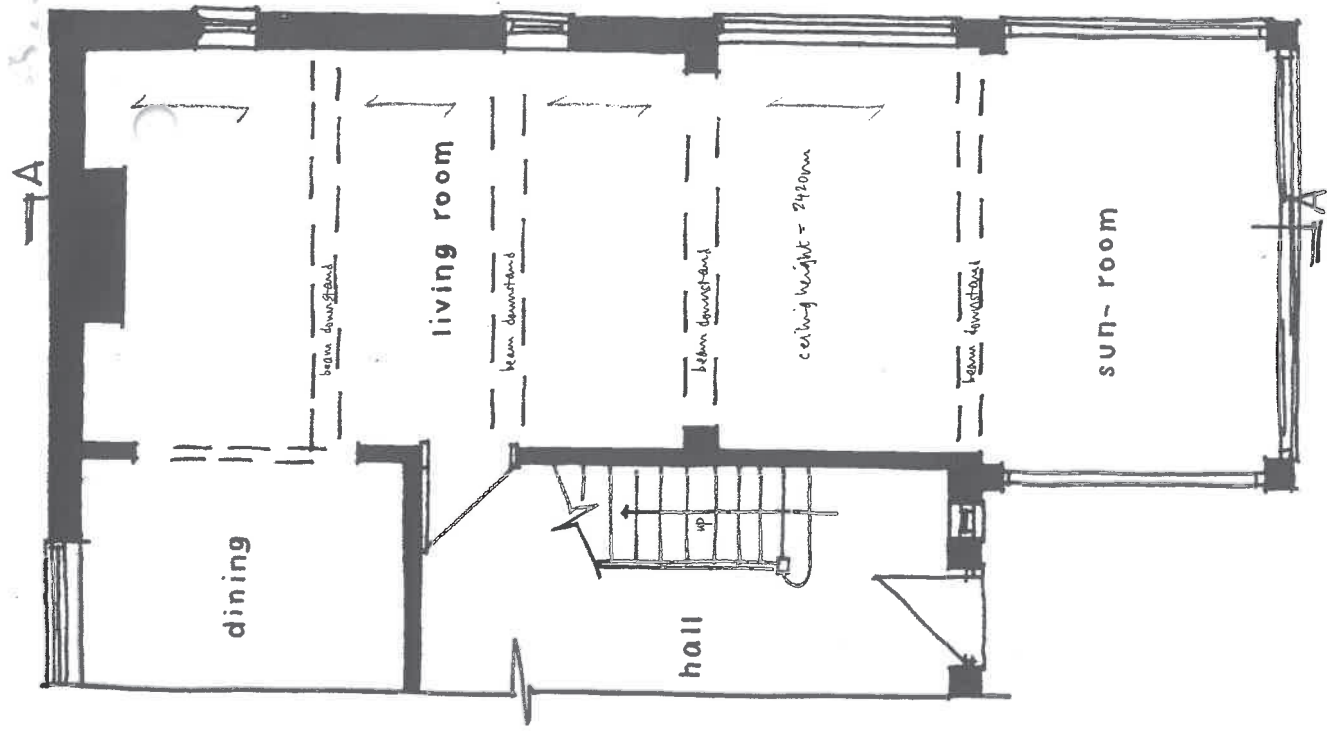

1st FLOOR PLAN 1:50 @ A3

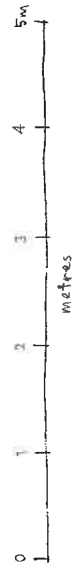

GROUND FLOOR PLAN 1:50

Wayne Gander MCIAT
Architectural Technologist
88 Durrington Lane
Worthing
West Sussex BN13 2RQ
Tel/Fax 01903 694617