

JELD-WEN.


WINDOWS & DOORS

Quotation

LINE NO. SIZE INFO	LOCATION	CODE DESCRIPTION	LIST PRICE	NET PRICE	QTY	SUB TOTAL
-----------------------	----------	---------------------	------------	-----------	-----	-----------

56

Location: en suite
option 2

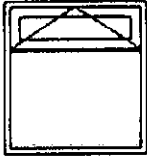

Viewed from Exterior. Scale: 2cm = 1m

Style F2 Outer Frame (1 Transom)

(F2) SGS-PEFC/COC 0062 100% PEFC Credit. Softwood Stormsure Casement, to suit nominal opening 970mm (W) x 1050mm (H), actual size 965mm (W) x 1045mm (H). Hi-Build white paint with 10 Years Guarantee. with white weatherstrip and white Vents. Timber Bead. 158mm cill. With Top hung sash over Direct Glazed (viewed from outside). Sash h'ware - projecting hinge with white and espagnolette locking. Glazed - Argon filled Low 'E' Soft Coat, Obs. Ice Effect Ann/Ann - 4/16/4 Grey Warm Edge spcr, Window U-value of (1.34), glazing g-value of (0.66).