



This drawing and its contents are the strict copyright of Architectura Design. No reproduction without permission. Do not scale. Written dimensions to be used where given. All dimensions and details to be checked on site. FOR PLANNING PURPOSES ONLY

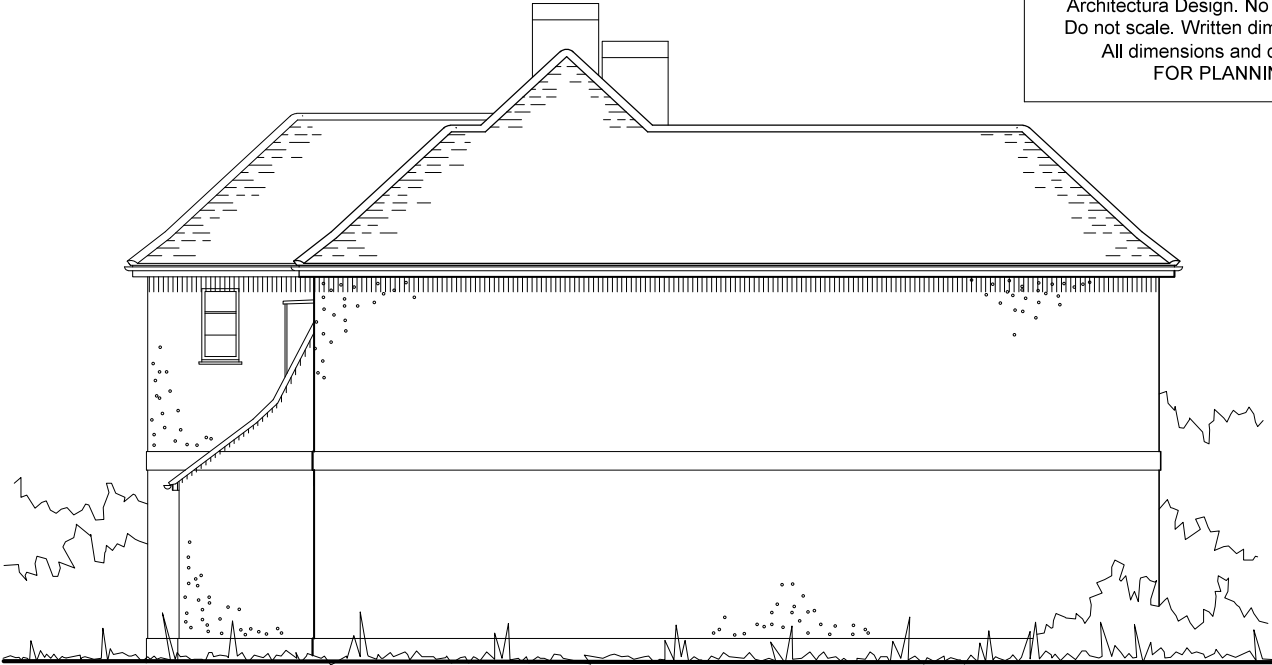


North Elevation




South Elevation

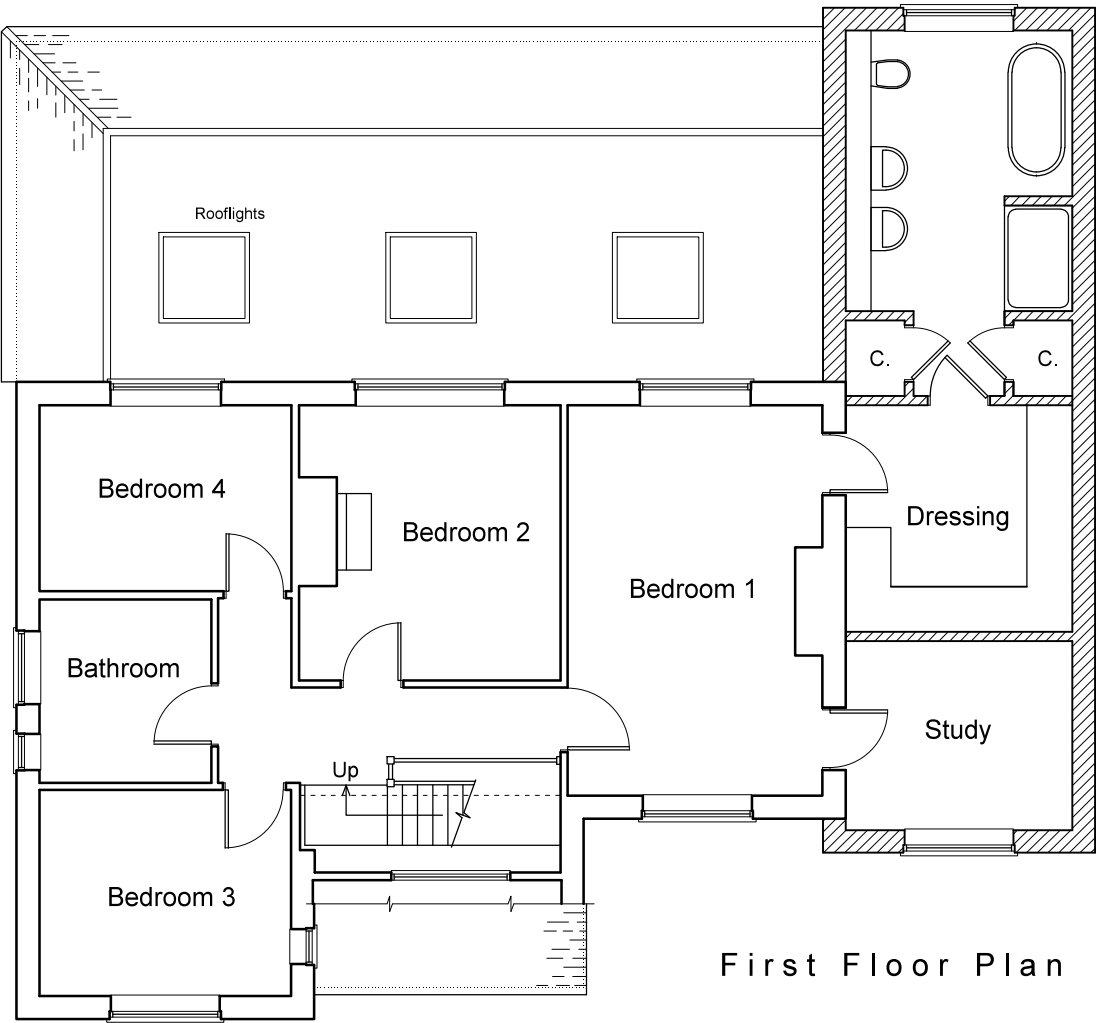

First Floor Plan

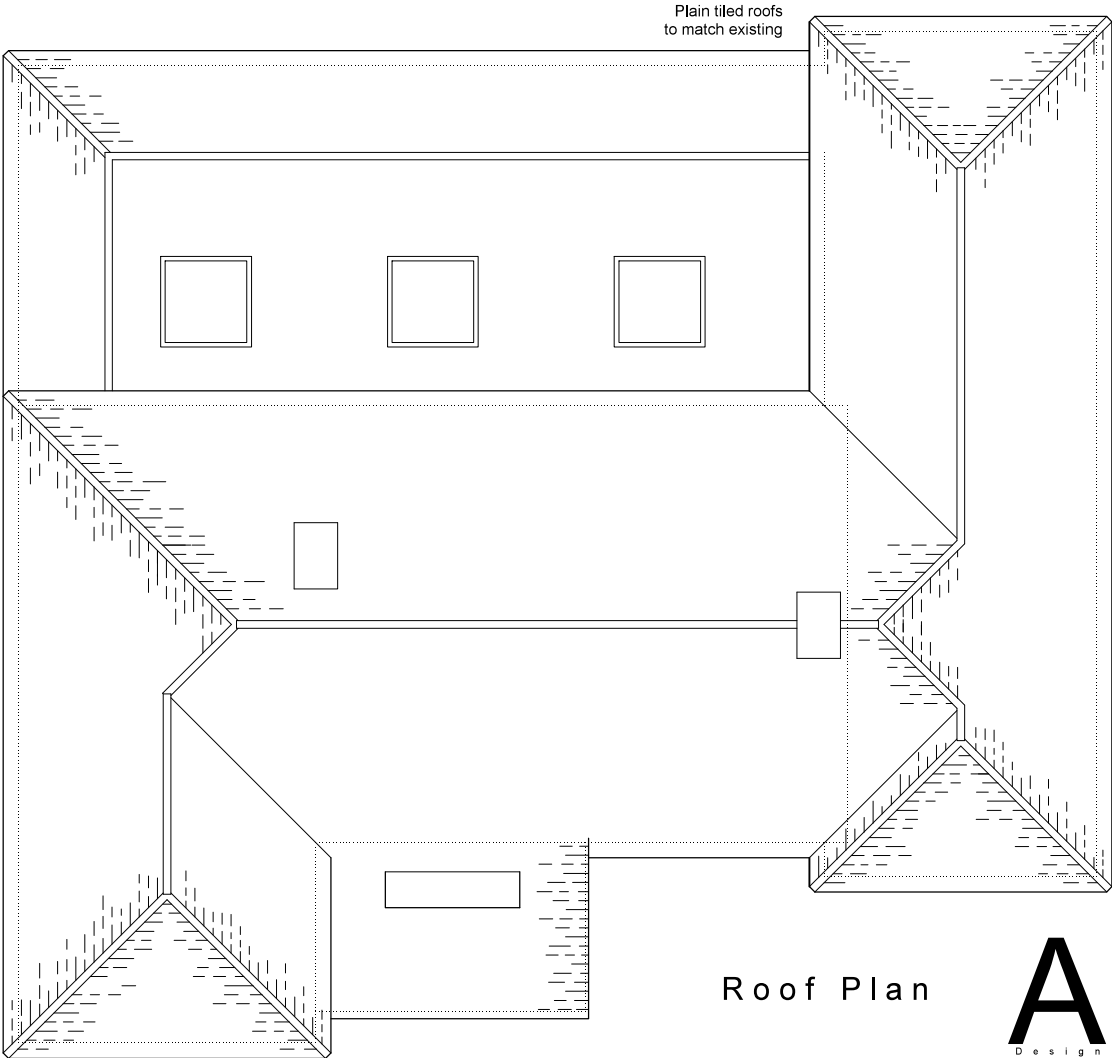

Roof Plan

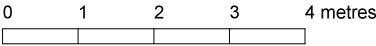

Architectura
Architectural Design & Drawing Service

Proposed Extension and Alterations
at 10 Harefield Road, Bognor Regis
for Mr and Mrs L Bailey
Drawing P03 January 2018 Scale 1:100 @ A3
Planning Drawing - First Floor and Roof Plans & Elevations