



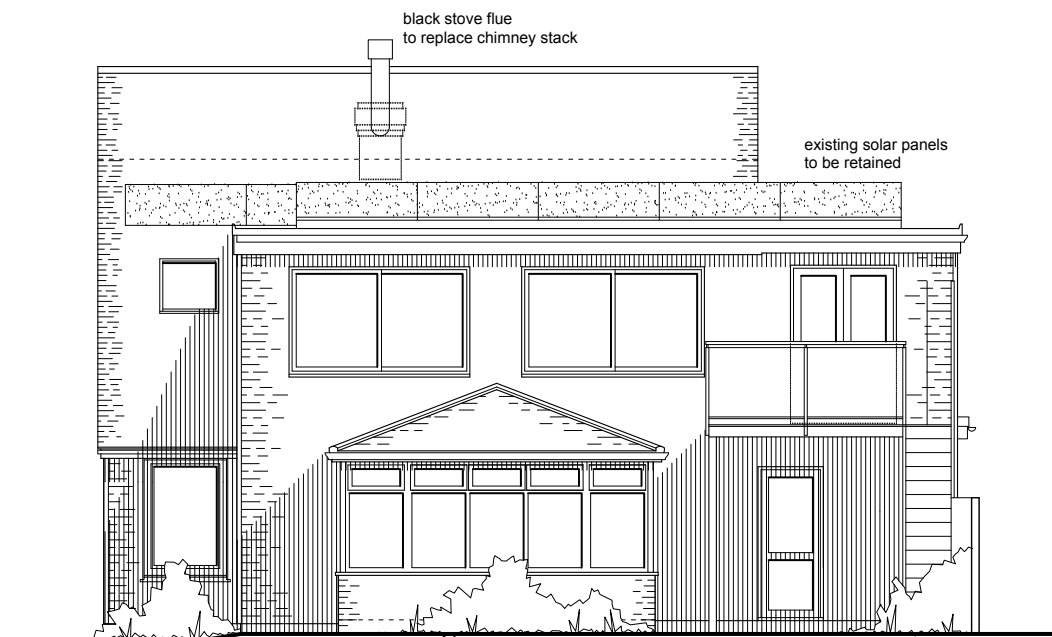


South Elevation



East Elevation

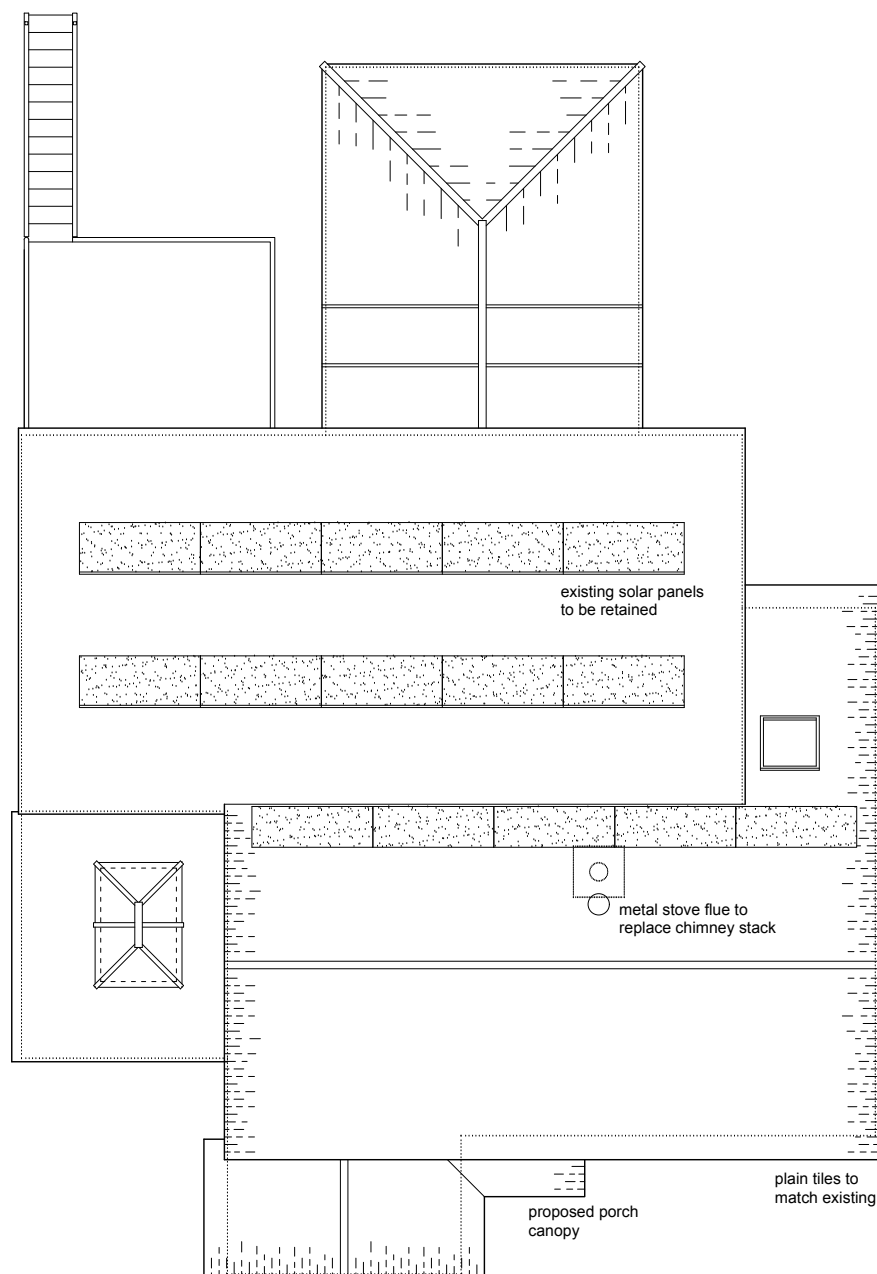

Roof Plan

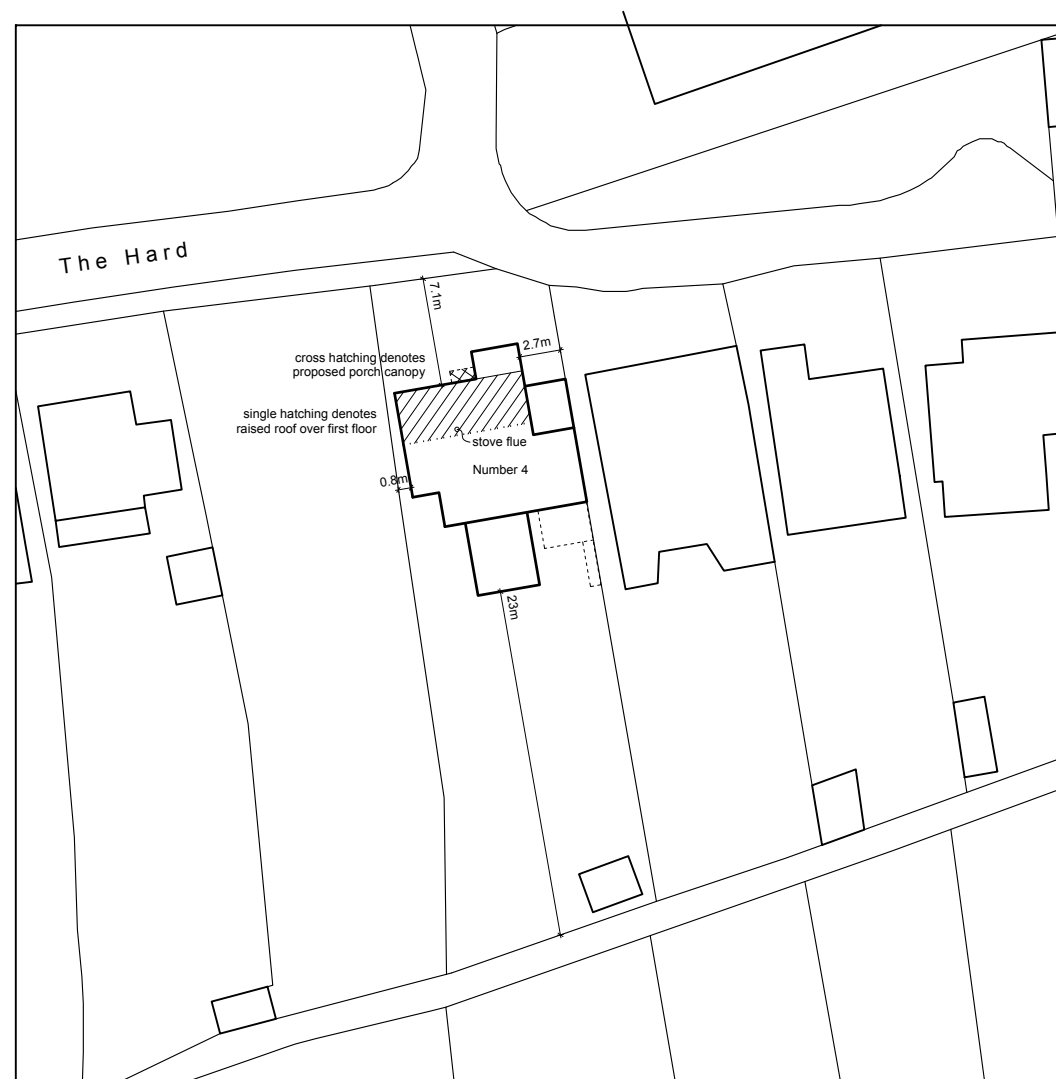

Block Plan
Scale 1 : 500

0 5 10 metres



0 1 2 3 4 metres

Architectura
Architectural Design & Drawing Service

Proposed Extension and Alterations
at 4 The Hard, Elmer, Bognor Regis
for Mr and Mrs C Wood
Drawing P02 September 2026 Scale 1:100 / 1:500 @ A3
Planning Drawing - Proposed Roof Plan, Elevations & Block Plan

This drawing and its contents are the strict copyright of Architectura Design. No reproduction without permission. Do not scale. Written dimensions to be used where given. All dimensions and details to be checked on site. FOR PLANNING PURPOSES ONLY