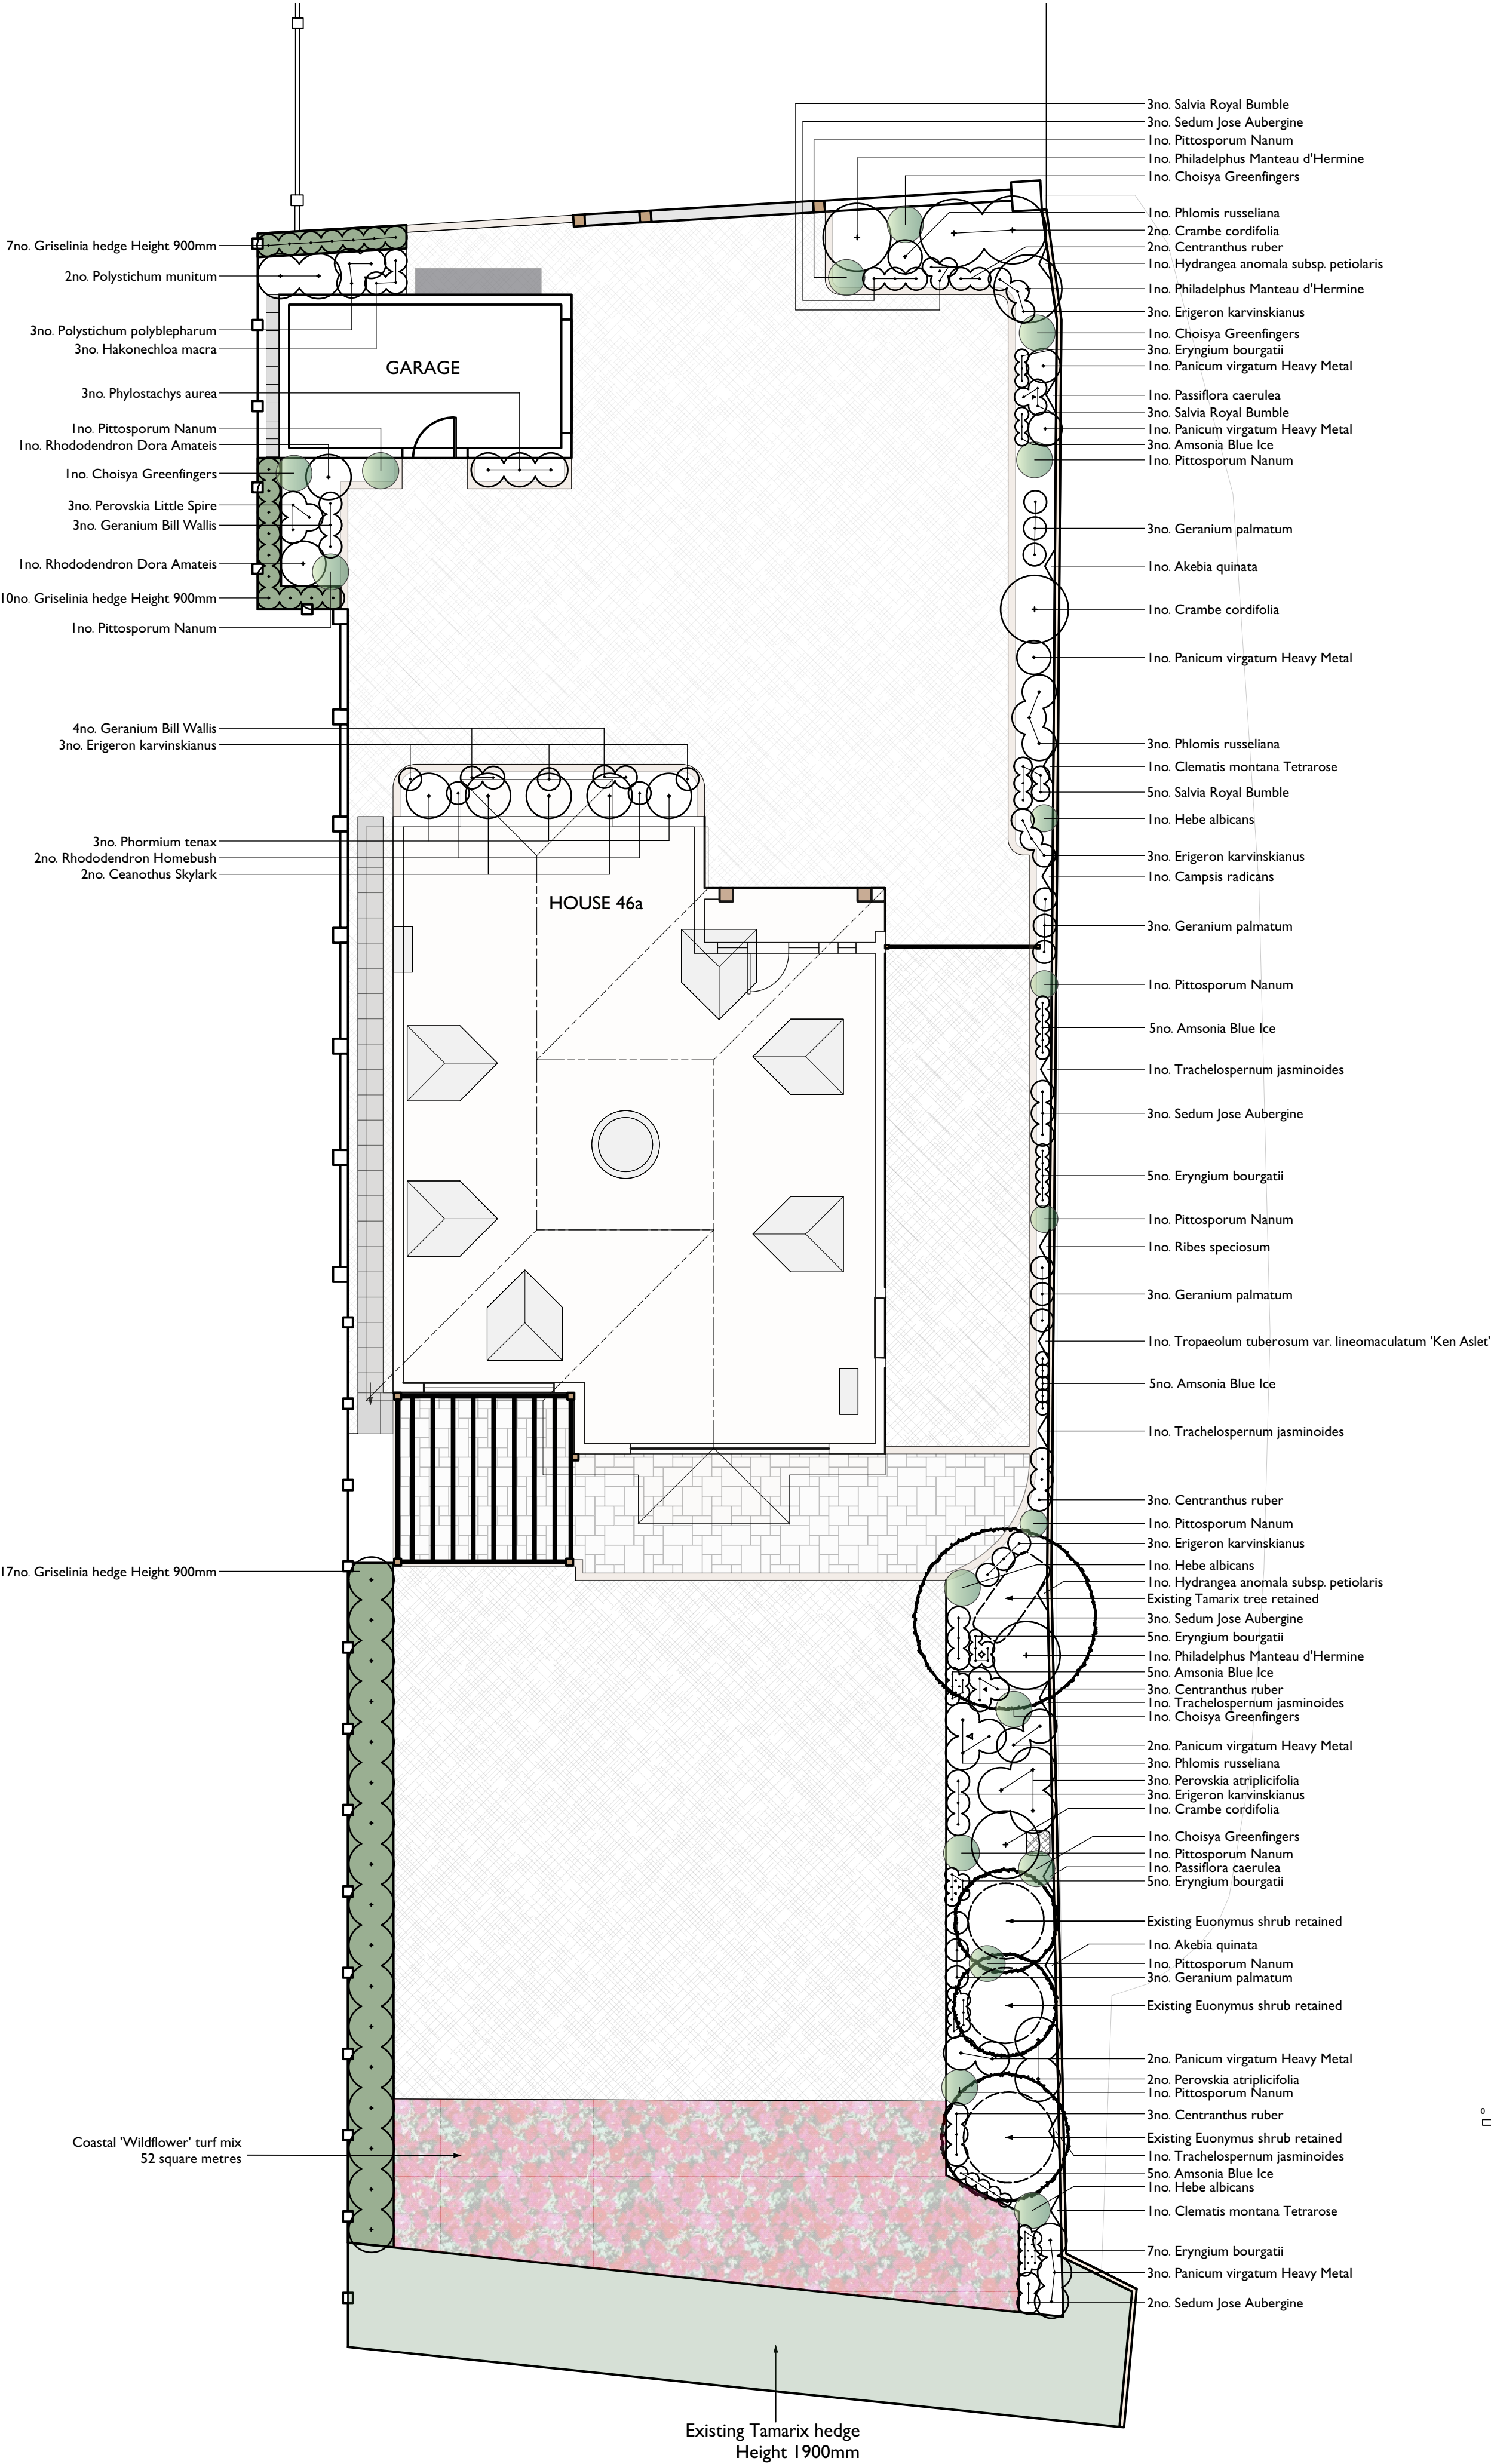


Emma Griffin
Garden Design

The Studio
1 Grange Park, London W5 3PL
tel 07745 512492
email emma@emmagriffingardens.com
web emmagriffingardens.com

Project:
46a Sea Lane, Middleton on Sea PO22 7RX

Drawing title:
Planting Plan

Application Ref: M/32/19/PL

Drawing status:
PLANNING

Drawing Number:
46aSLMOS/PlantingPlan

Revision:

Date:
15.06.21

Scale:
1:100 @ A2

Drawn by:
MS

General notes:

Do not scale from this drawing.
All measurements/dimensions to be checked on site.
Report omissions and discrepancies to designer immediately. © Emma Griffin 2021