


1. TAKE TIME TO READ AND UNDERSTAND THIS DRAWING AND FAMILIARISE YOURSELF WITH ITS CONTENT. DO THIS IN GOOD TIME BEFORE COMMENCING ANY WORK, AND IN THE EVENT OF ANY QUERY, REFER TO HERBERT STUMPP LTD IN A TIMELY MANNER.
2. Do not scale from this drawing for construction or fabrication. Work to figured dimensions only
3. This drawing is to be read in conjunction with all other relevant Architects and Engineer's drawings.
4. The contractor's attention is drawn to the drawing status and is to note the following:
PLANNING (PL): The drawing is for planning only
TENDER (T): The drawing is for pricing purposes only
PRELIMINARY (P): The drawing has not received technical approval from the relevant approving authority
CONSTRUCTION (C): The drawing is for construction
THE CONTRACTOR MUST BE AWARE THAT ANY WORKS CARRIED OUT BASED UPON DRAWINGS MARKED TENDER OR PRELIMINARY ARE CARRIED OUT AT THE CONTRACTOR'S OWN RISK.
5. The Construction (Design and Management) Regulations 2015 apply to this project. It is the user's responsibility to ensure that the requirements of the Regulations are satisfactorily addressed prior to commencement of any works.

PLANTING OF THE RAIN GARDEN ON THE OPPOSITE BOUNDARY TO BE THE SAME BUT HANDED

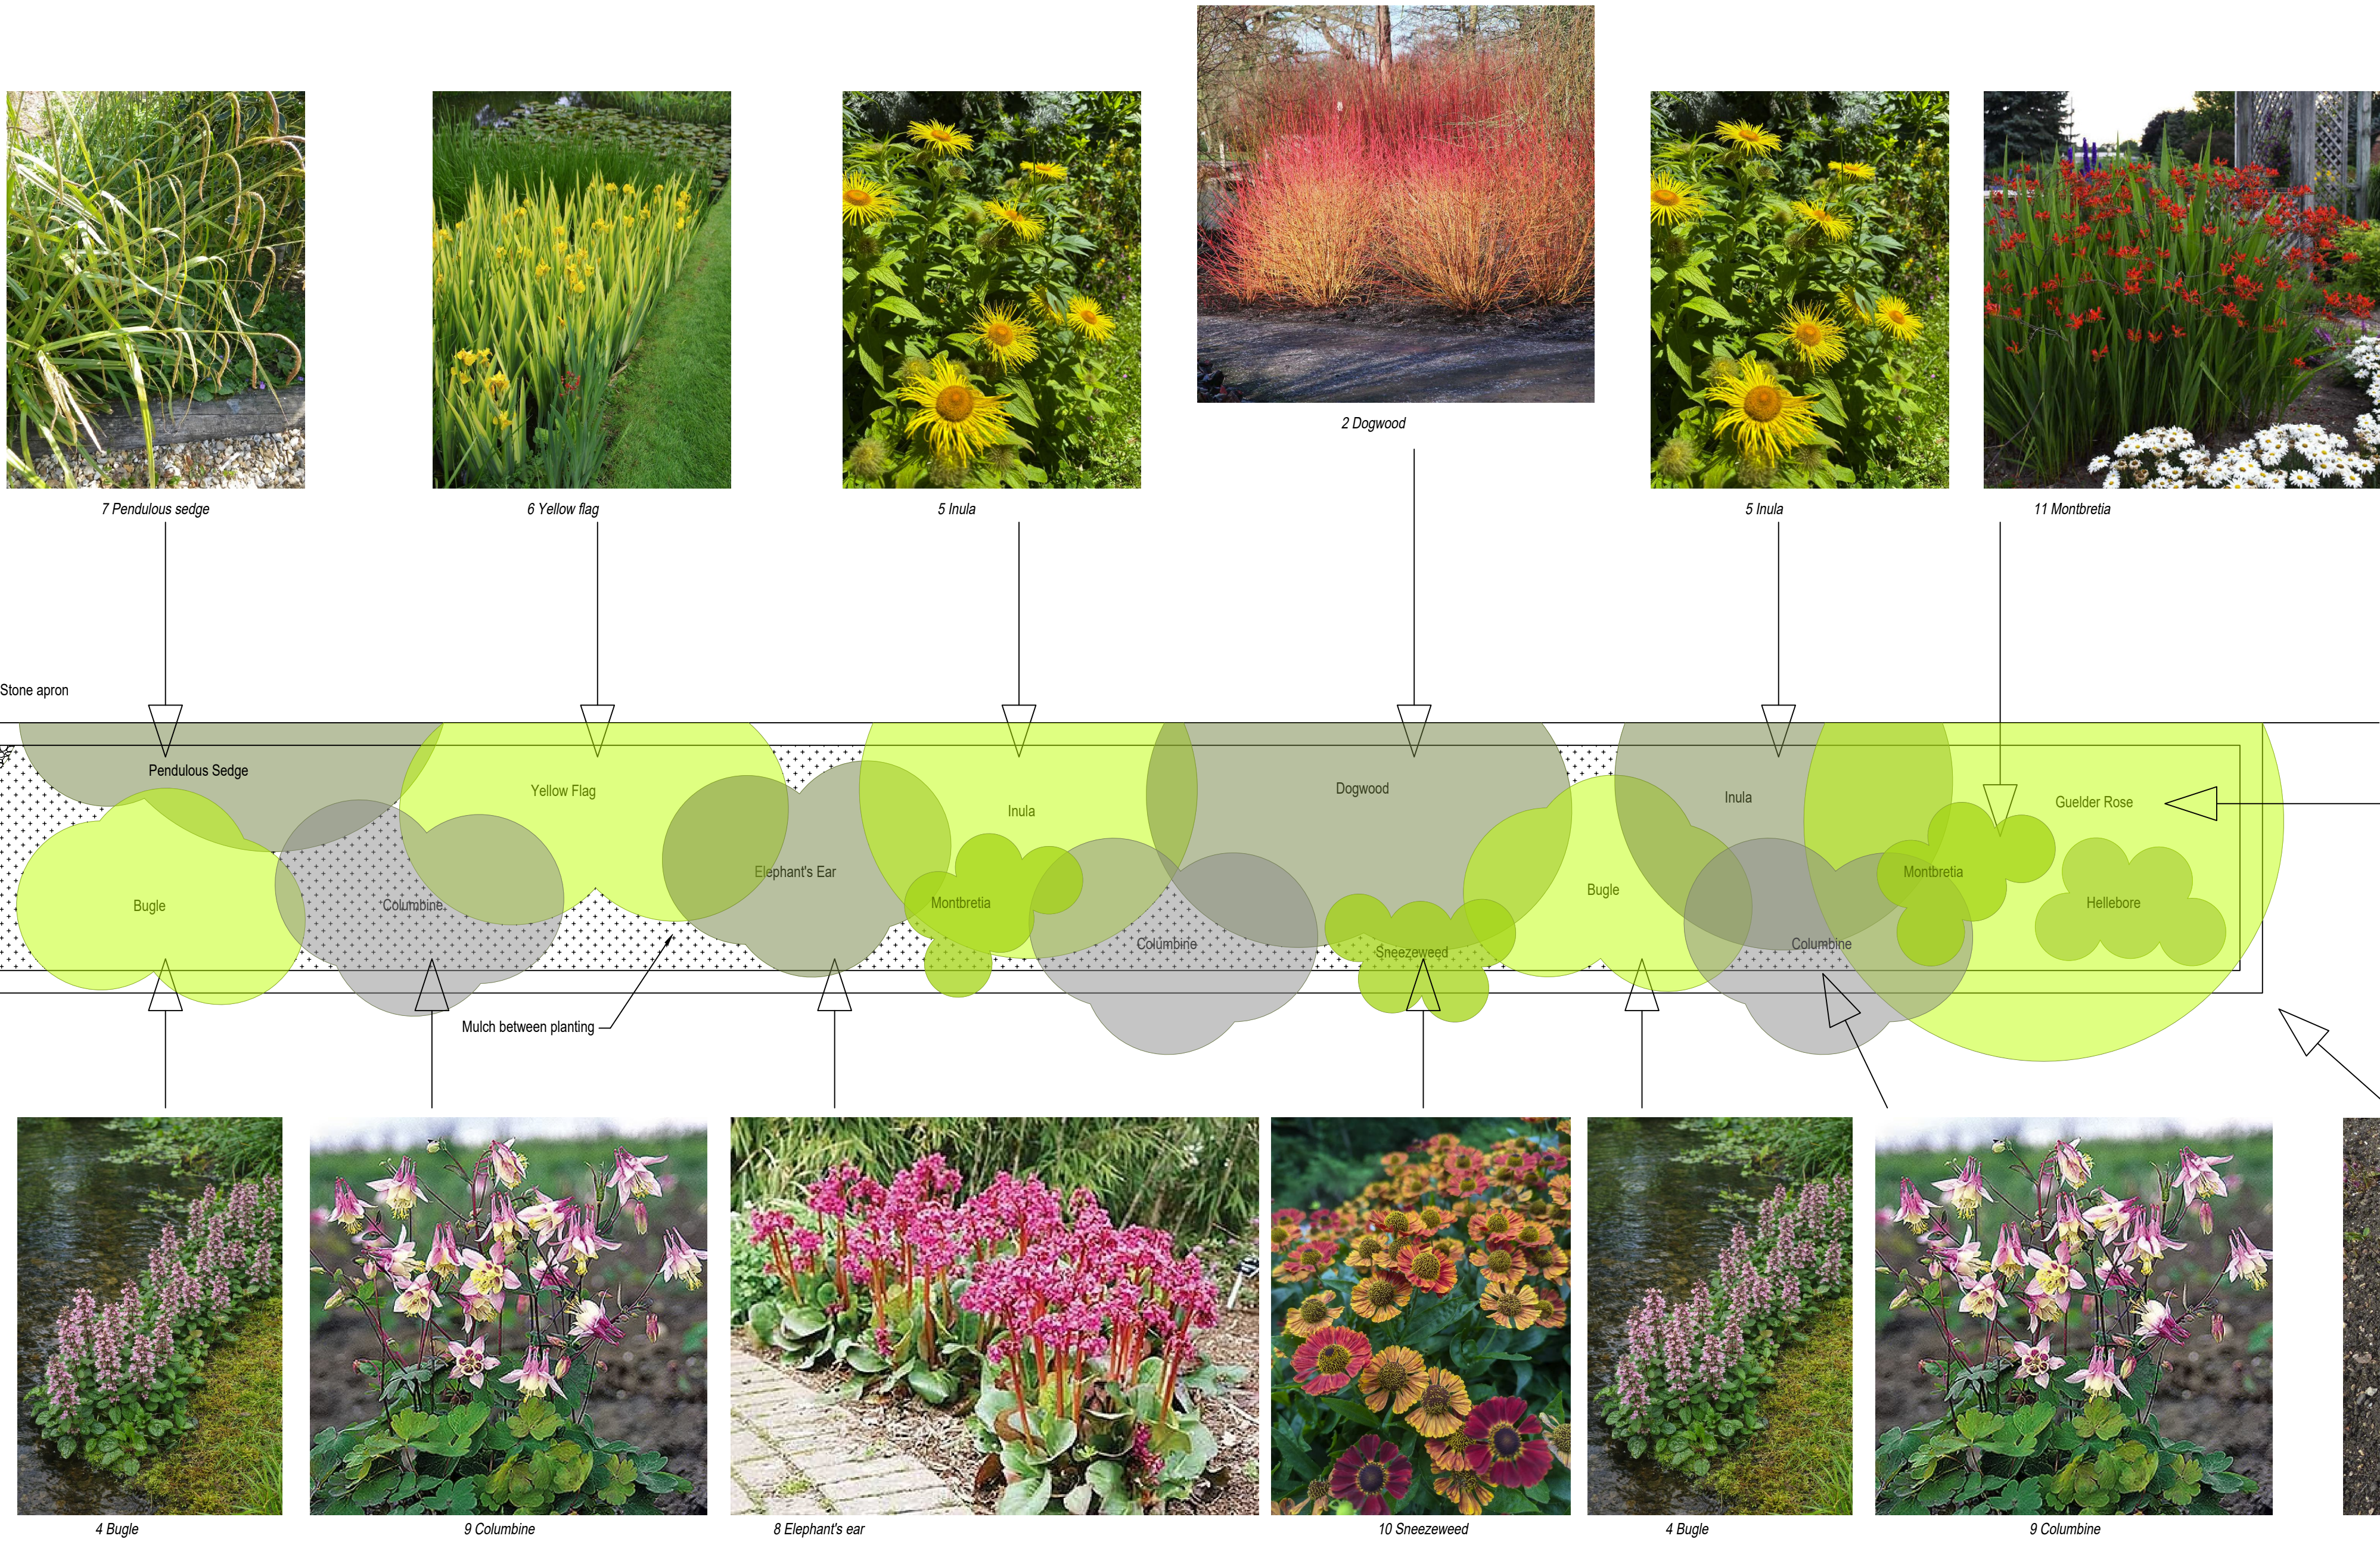


Ref	Name	Description
1	Guelder Rose (<i>Viburnum Opulus</i>)	Perennial shrub (deciduous), 4m height. Prune annually to reduce spread and height.
2	Dogwood (<i>Cornus sanguinea</i>)	Perennial shrub (deciduous), 2m height. Prune annually to reduce spread and height.
3	Stinking hellebore (<i>Helleborus foetidus</i>)	Evergreen perennial, 0.6m height.
4	Bugle (<i>Ajuga reptans</i>)	Perennial. Ground cover. 0.15m height.
5	Inula (<i>Inula hookeri</i>)	Perennial. 0.75m height.
6	Yellow flag (<i>Iris pseudacorus</i>)	Herbaceous perennial, 1.0m height.
7	Pendulous sedge (<i>Carex pendula</i>)	Perennial grass-like evergreen, 1.0m height.
8	Elephant's ear (<i>Bergenia</i>)	Evergreen perennial, 0.4m height.
9	Columbine (<i>Aquilegia vulgaris</i>)	Perennial, 0.4m height.
10	Sneezeweed (<i>Helenium</i>)	Perennial, 1.5m height.
11	Montbretia (<i>Crocsmia</i>)	Perennial 0.6m height

PLANTING TO BE IN ACCORDANCE WITH THE RAIN GARDEN GUIDE BY BRAY ET AL.
REQUIRED RATE OF PLANTING: 6-10 PLANTS PER SQUARE METRE

Revisions:
PL1 03.07.2026:

Issued for planning

ORIGINAL DRAWING SIZE: A1

 

HERBERT STUMPP
LIMITED
Civil & Structural Engineers
Party Wall Surveyors
07921 214399
Email: info@herbertstump.co.uk

Project
86 ANCTON WAY, BOGNOR REGIS, WEST SUSSEX PO22 6JP
RAIN GARDEN PLANTING

Drawing status
PLANNING
Drawn by
PP
Drawing Number
007

Date
July 2026
Scale
1:20
Revision
PL 1