


SHEET 2.
EXISTING
SCALE 1:100

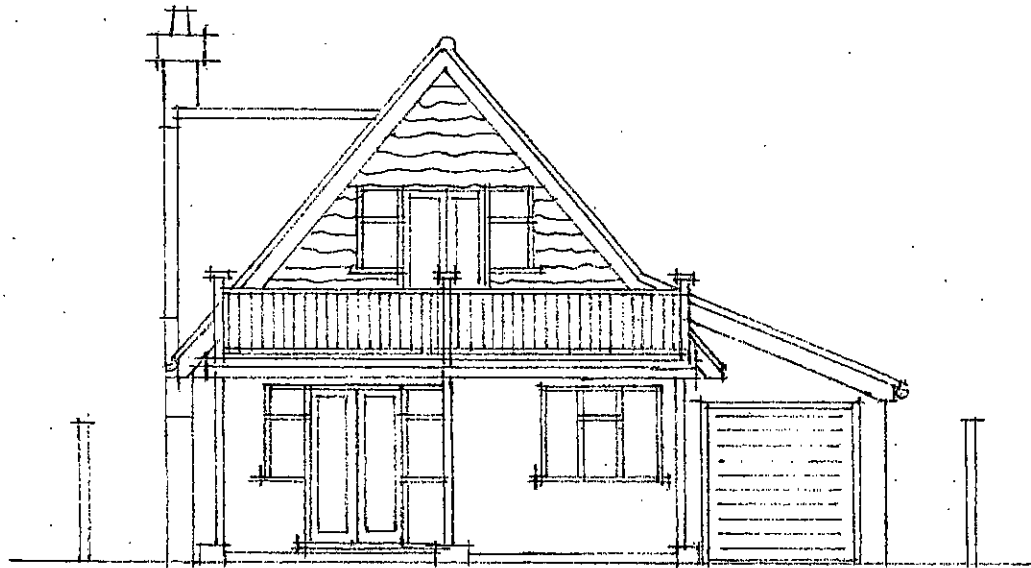

FRONT ELE. (EAST)



REAR ELE. (WEST)