



EXTENSIONS & ALTERATIONS AT "SUMMER COTTAGE" WEST DRIVE, ELMER. PO22 7TS. SHEET. 5. PROPOSALS

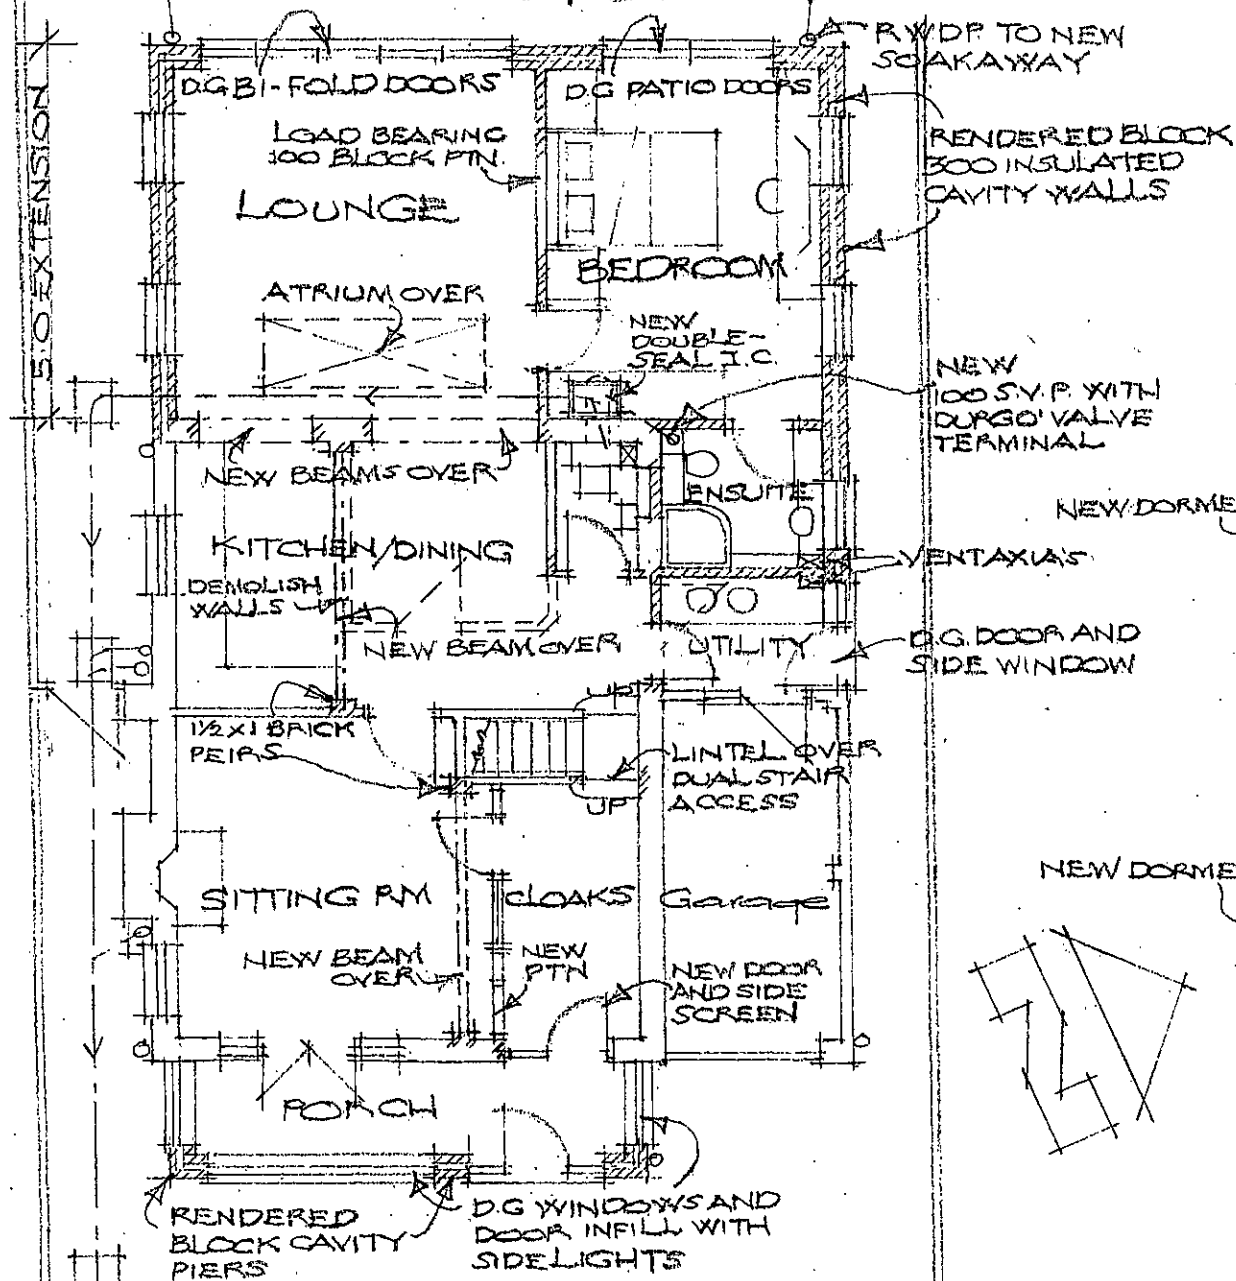

GROUND FLOOR PLAN (1:100)

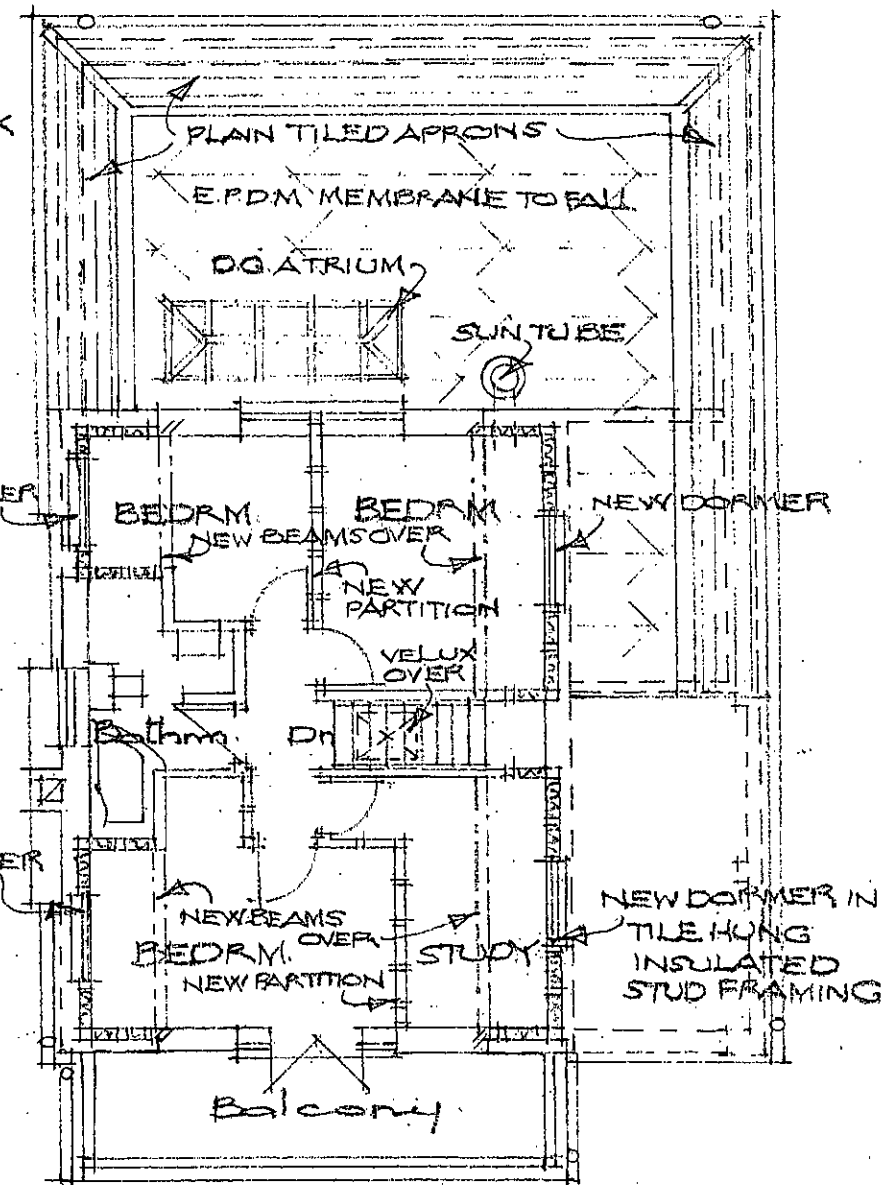

FIRST FLOOR PLAN (1:100)