




Ordnance Survey (c) Crown Copyright 2018. All rights reserved. Licence number 100022432



LOCATION PLAN - 1/1250

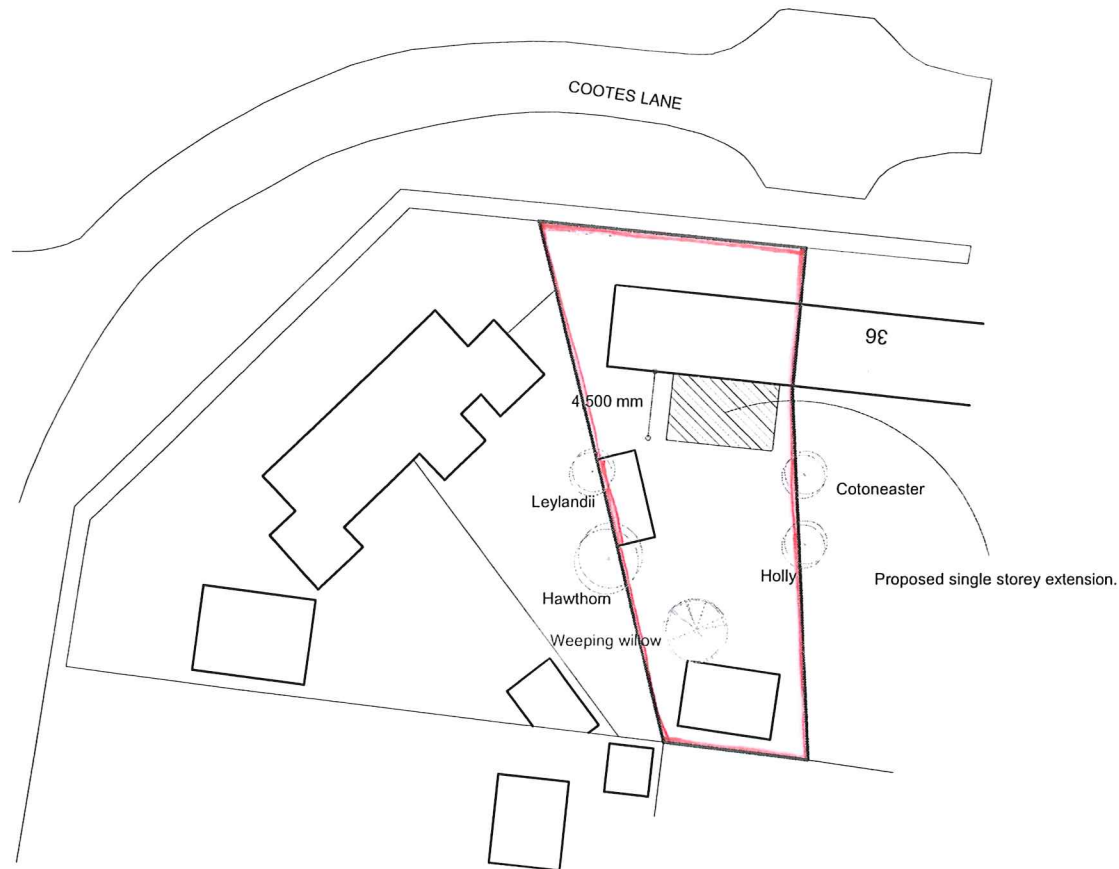

SITE PLAN - 1/500



SUSSEX BUILDING CONSULTANCY LIMITED


34 COOTES LANE, MIDDLETON ON SEA,
BOGNOR REGIS, WEST SUSSEX.

SCALE - 1/1250 REV - A DATE - 23/05/2018



3 NORTHCOTE ROAD
BOGNOR REGIS
PO21 9LZ

TEL/FAX - (01243) 861379

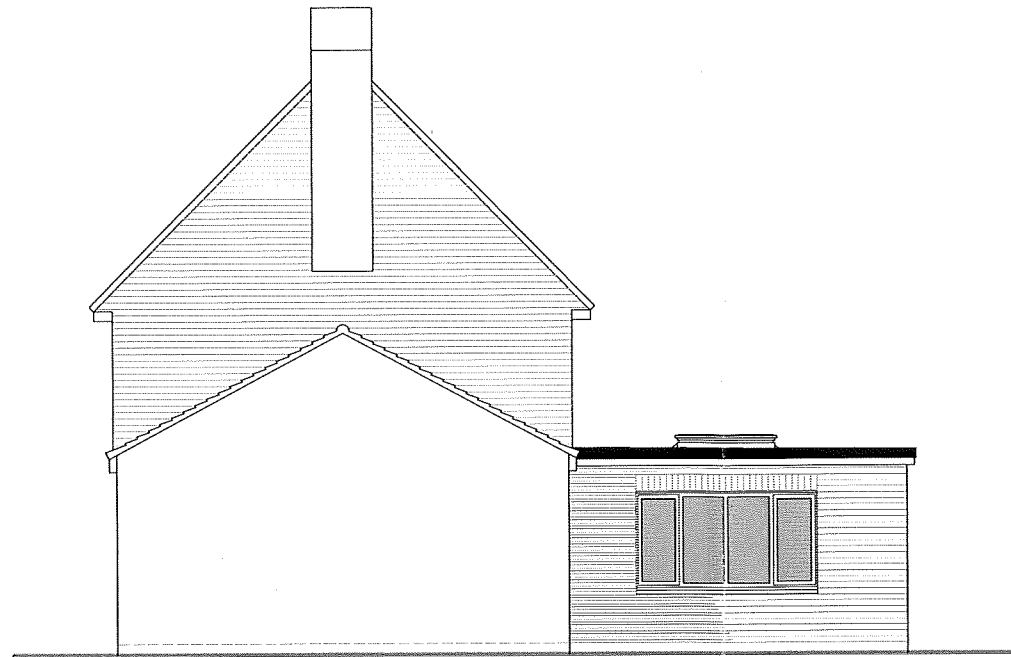

SIDE ELEVATION

NOTES


ROOF - Glass fibre flat roof covering.

WALLS - Face brickwork to match existing.

WINDOWS/DOORS - White framed PVC double glazed units to match.



REAR ELEVATION

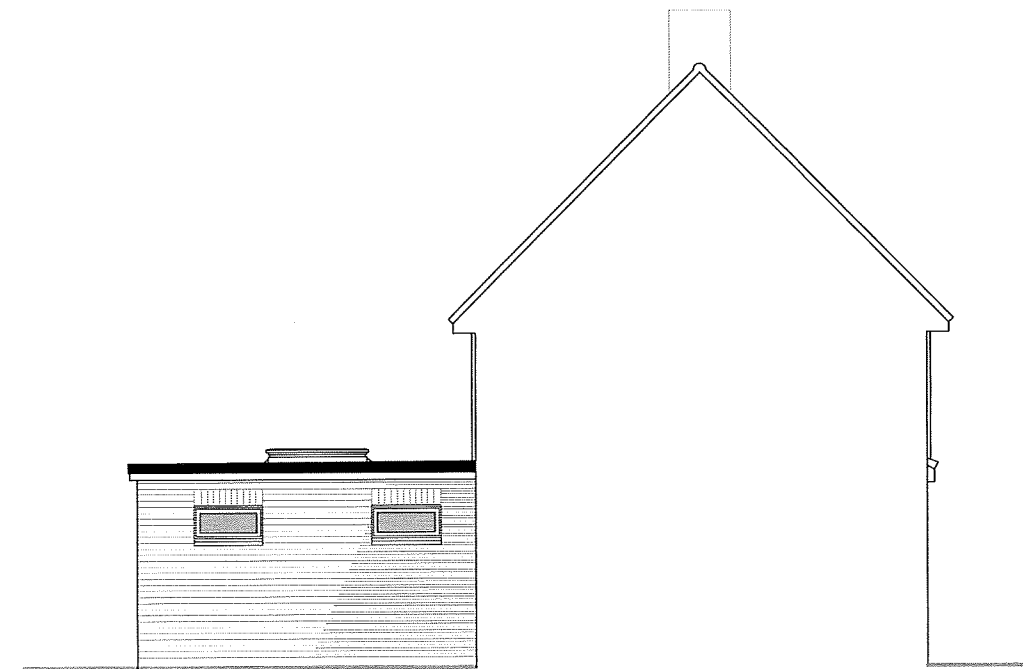

SIDE ELEVATION

EXISTING ELEVATIONS




SUSSEX BUILDING CONSULTANCY LIMITED

34 COOTES LANE, MIDDLETON,
BOGNOR REGIS, WEST SUSSEX.

SCALE - 1/100 REV - DATE - 22/05/2018



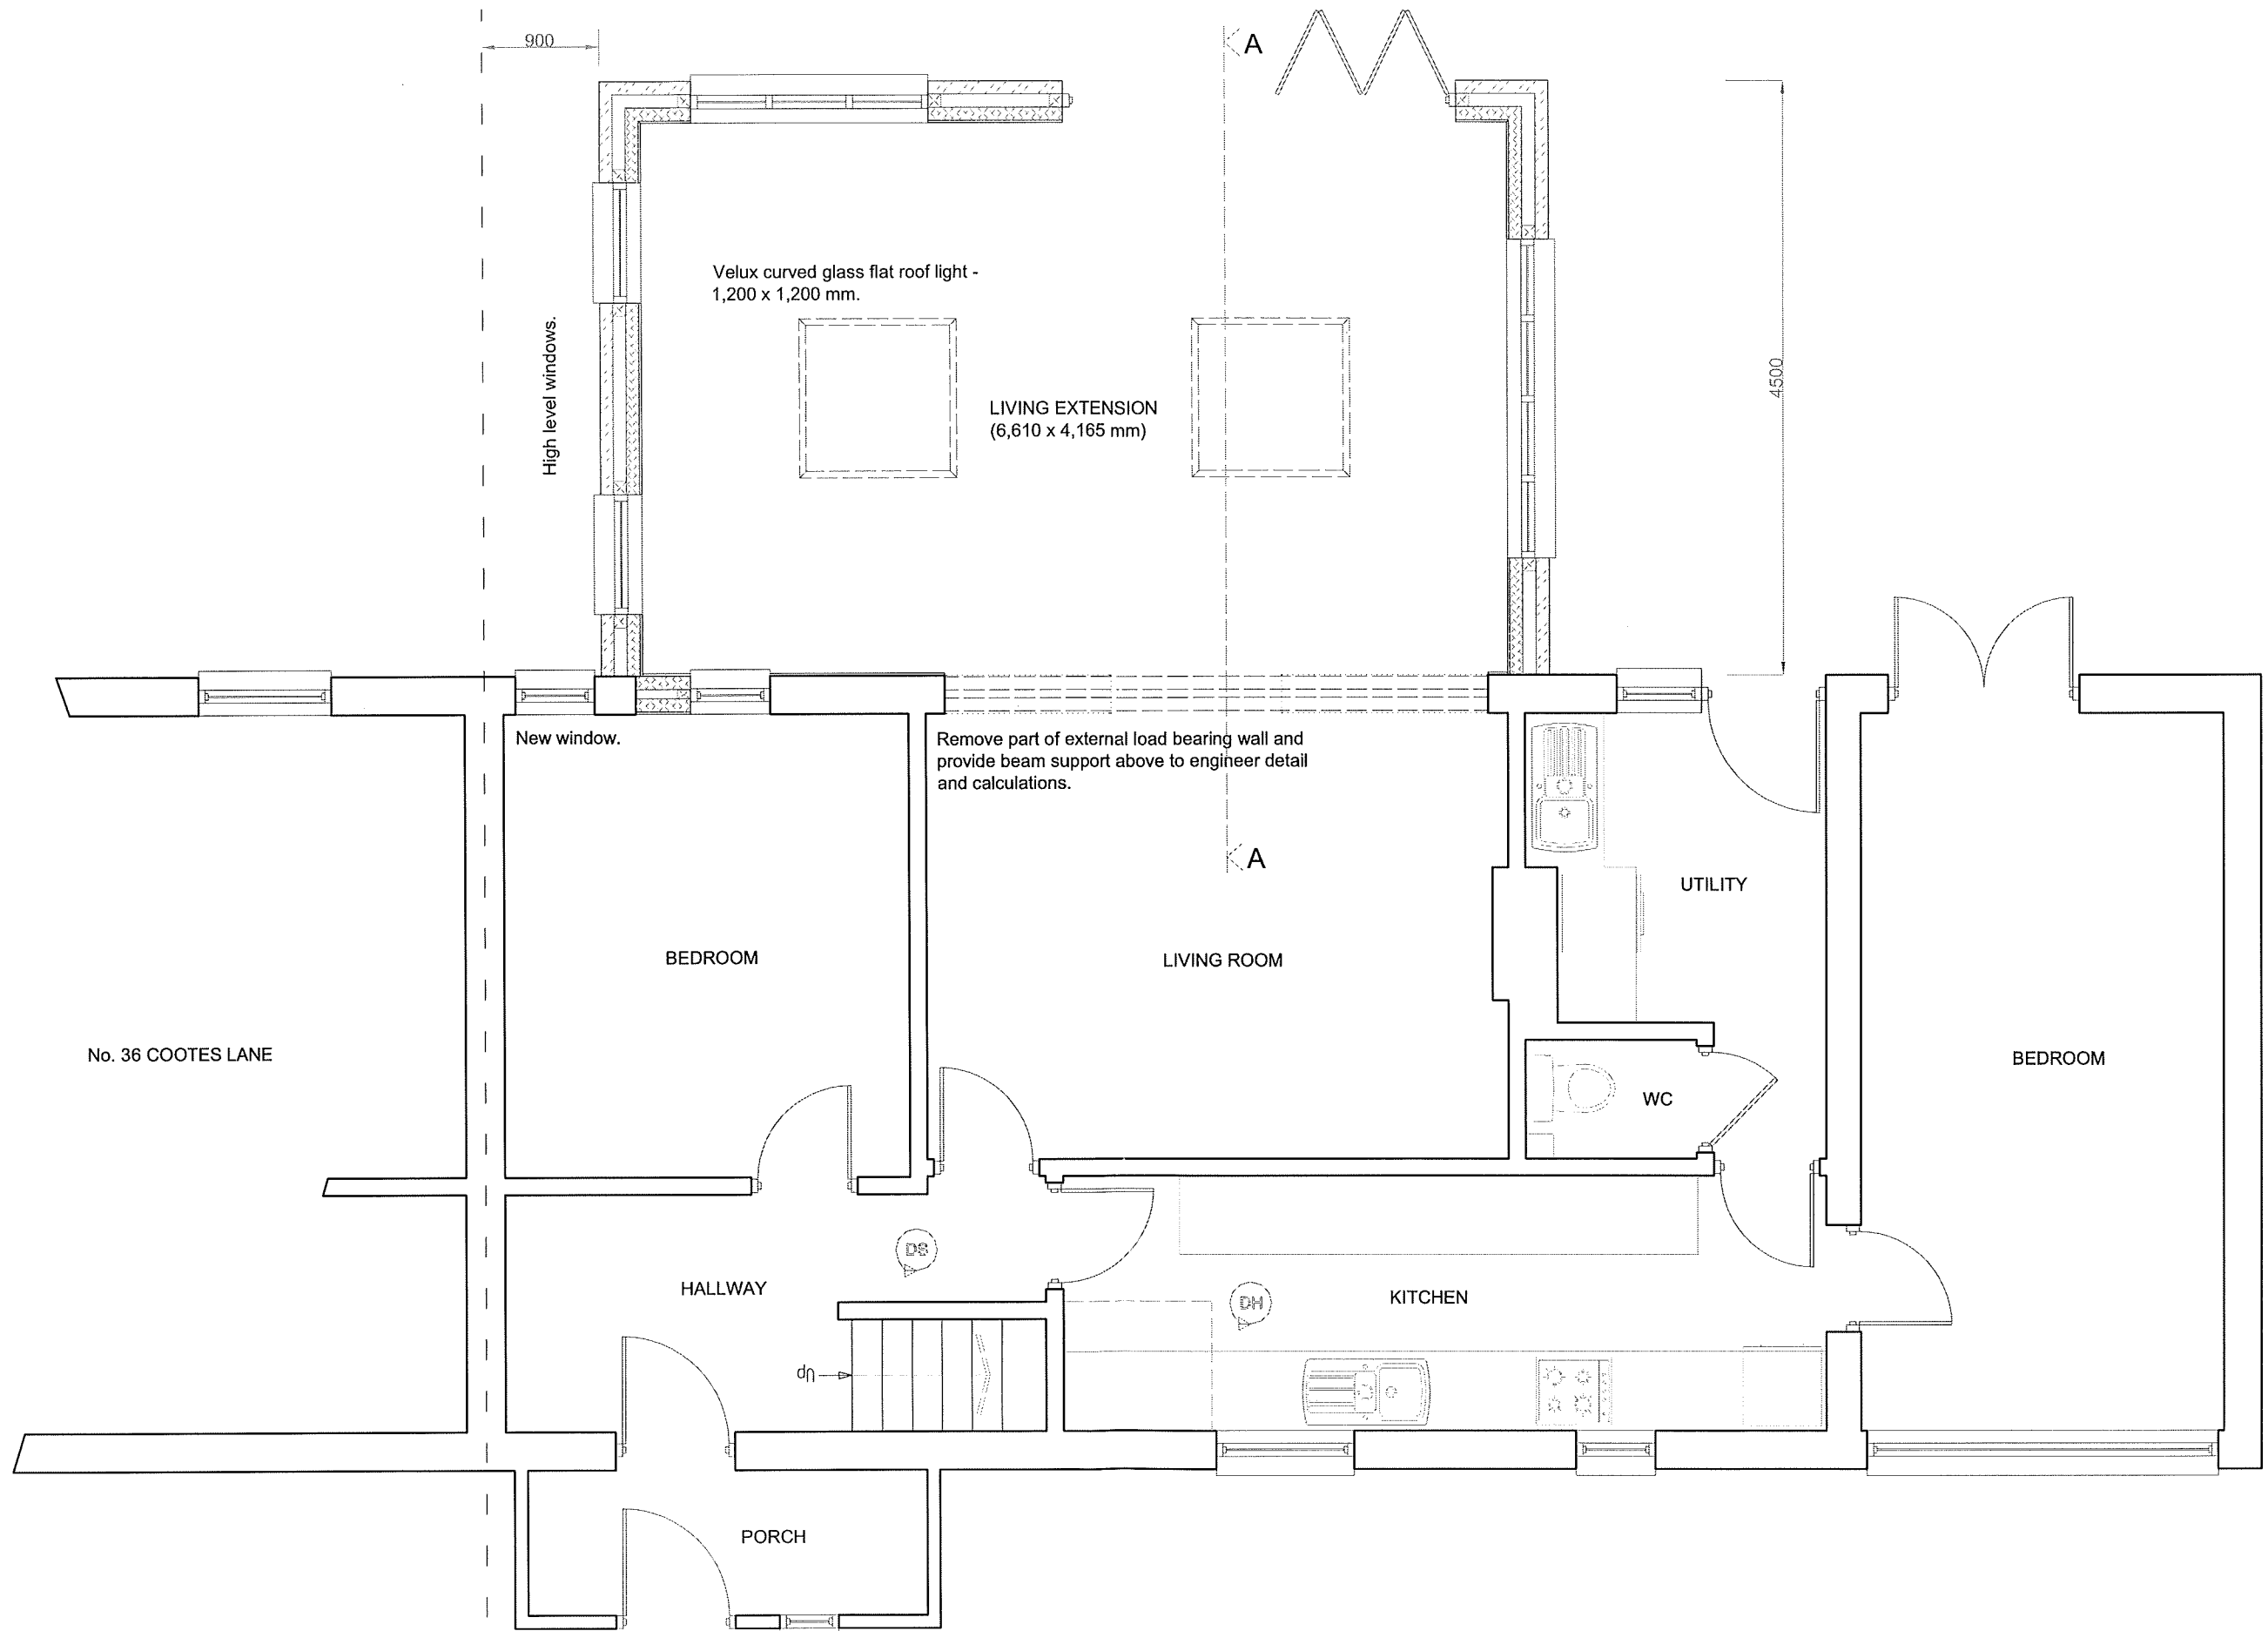

SCALE



METRES

PROPOSED GROUND FLOOR PLAN

SUSSEX BUILDING CONSULTANCY LIMITED

34 COOTES LANE, MIDDLETON,
BOGNOR REGIS, WEST SUSSEX.

SCALE - 1/50 REV - DATE - 21/05/2018



3 NORTHCOTE ROAD
BOGNOR REGIS
PO21 5LZ

TEL/FAX - (01243) 861379