



SIDE ELEVATION

NOTES


ROOF - Glass fibre flat roof covering.

WALLS - Face brickwork to match existing.

WINDOWS/DOORS - White framed PVC double glazed units to match.




REAR ELEVATION

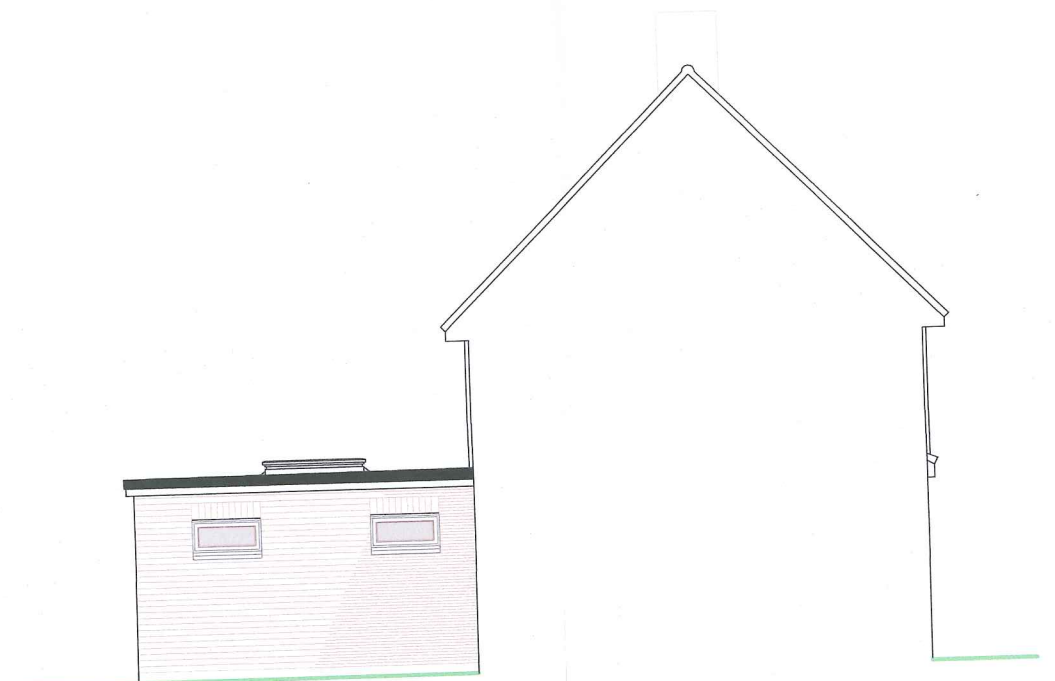

SIDE ELEVATION

PROPOSED ELEVATIONS

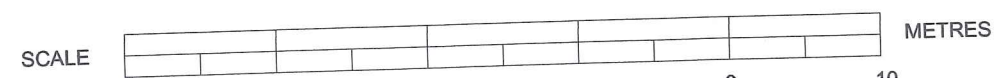

SUSSEX BUILDING CONSULTANCY LIMITED

34 COOTES LANE, MIDDLETON,
BOGNOR REGIS, WEST SUSSEX.

SCALE - 1/100 REV - DATE - 22/05/2018