

Phoenix 2 Duo (P2-15W with Elite 6x4 chassis) Refuse Vehicle




NOTES

Drawing based on proposed site plan supplied by Edmund Williams Architects, Drawing no : 2017/PA/004, Dated May 2020

LEGEND

- Extent of Vehicle Body
- Extent of Vehicle Chassis

Vehicle Details

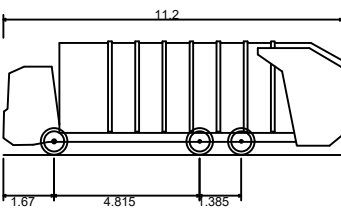

Phoenix 2 Duo (P2-15W with Elite 6x4 chassis)
Overall Length 11.200m
Overall Width 2.530m
Overall Body Height 3.751m
Min Body Ground Clearance 0.304m
Track Width 2.500m
Lock to lock time 4.00s
Kerb to Kerb Turning Radius 9.500m



global environmental solutions

TREENWOOD HOUSE
ROWDEN LANE
BRADFORD-ON-AVON
WILTS. BA15 2AU
T: 01225 309400
F: 01225 309401
www.slrconsulting.com

MIDDLETON-ON-SEA, WEST SUSSEX

TRANSPORT

**SWEPT PATH ANALYSIS
REFUSE VEHICLE**

402.06594.00008.RC.TR01.2

Scale 1:200 @ A3

Date AUGUST 2020

402.06594.00008.RC.TR01.0.dwg