


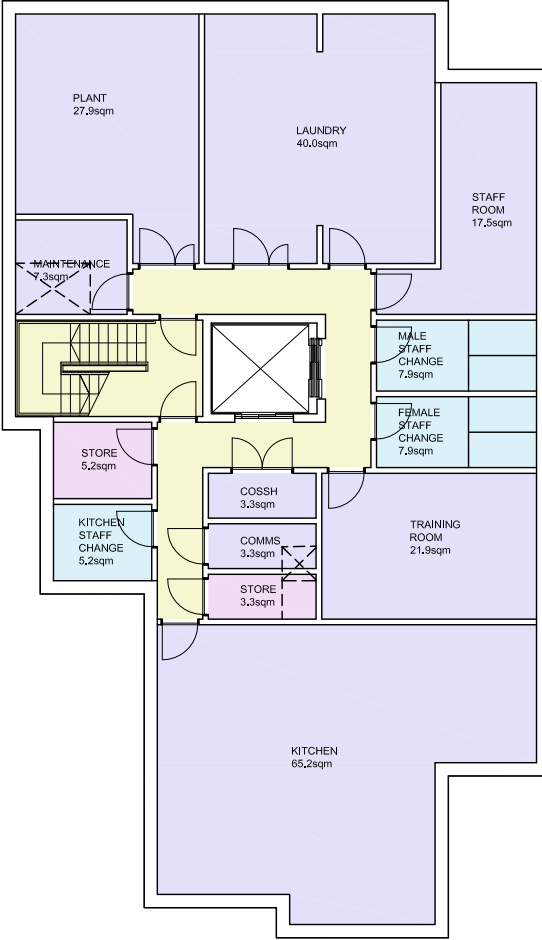

BASEMENT
GIA=275m2



DRAWING STATUS

PLANNING APPLICATION

REV:	DATE:	DESCRIPTION:



Edmund Williams
Architects
Unit 6b Clapham North Art Centre
26-32 Voltaire Road
London
SW4 6DH
T: 0208 672 6236
www.edmundwilliams.com

PROJECT:
YAPTON RD, MIDDLETON-on-SEA
PROPOSED 66 BED CARE HOME

TITLE:
BASEMENT PLAN PROPOSED

SCALE: 2000A3
DATE: MAY 20
AUTHOR: -
DRG. NO: 2017/PA\10
FILE: