



M/69/12/NMA.

Slate roof

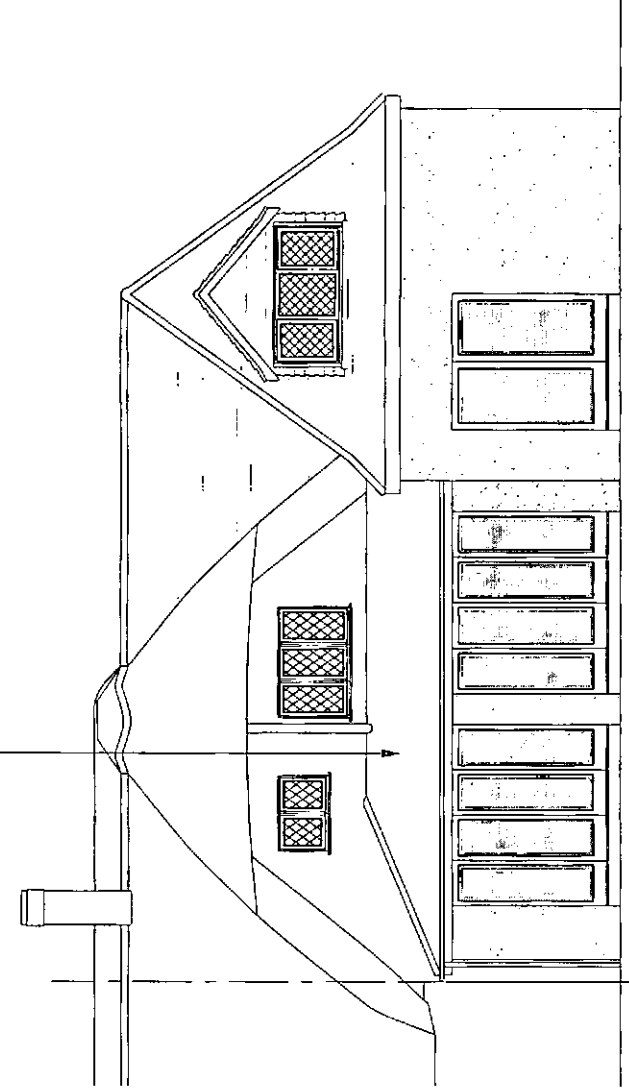


Proposed North Elevation


Plain tiled roof - Goxhill Clay Bridle Mix.

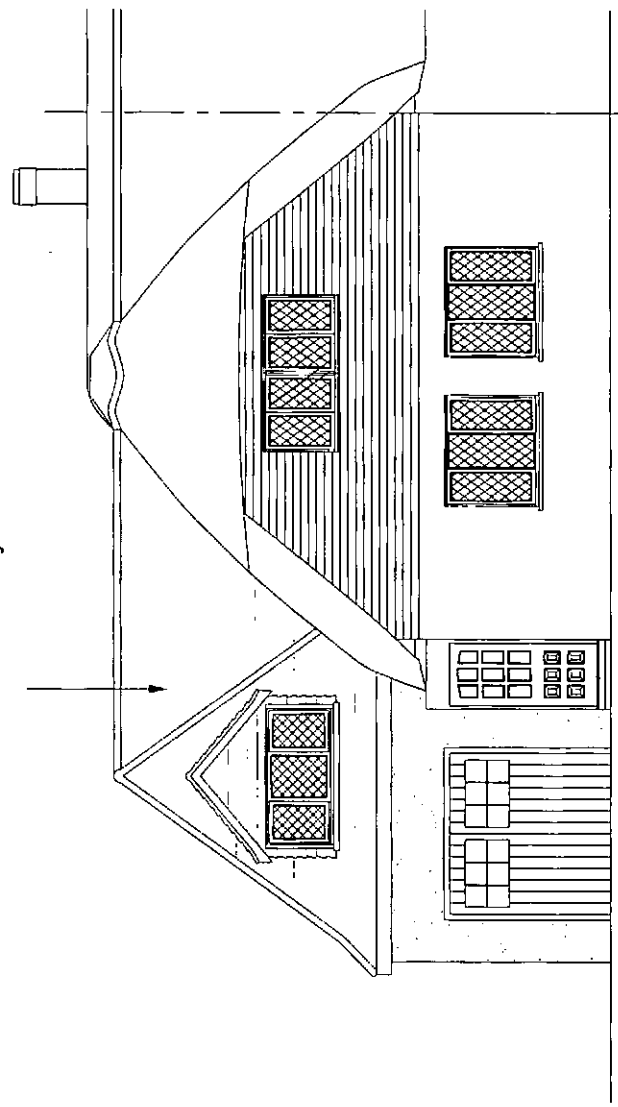

Proposed South Elevation

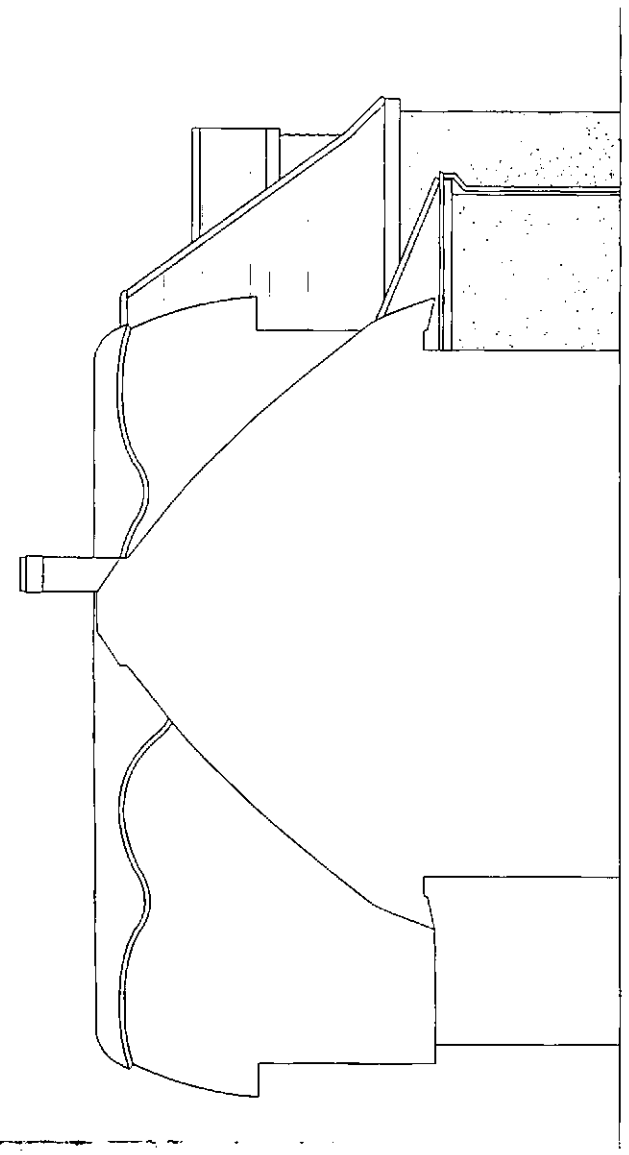


Proposed East Elevation

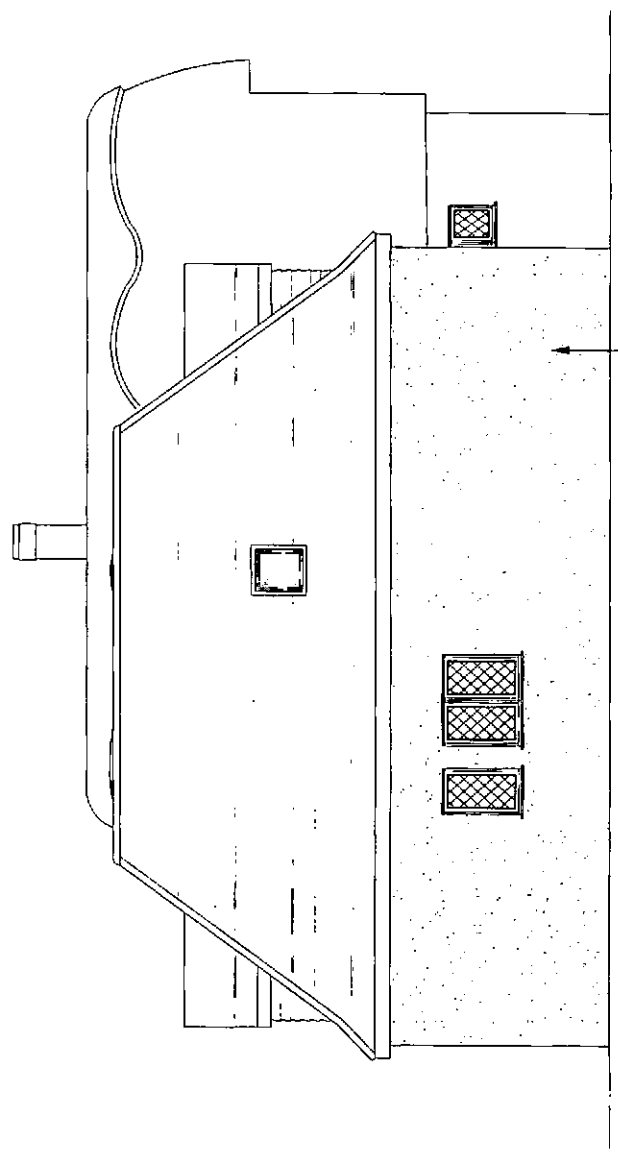

Proposed West Elevation

Rendered and painted to match existing

PROPOSED ELEVATIONS

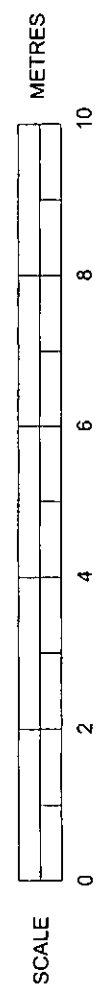

 SUSSEX BUILDING CONSULTANCY LIMITED partner LABC	SUSSEX BUILDING CONSULTANCY LIMITED 125 MIDDLETON ROAD, MIDDLETON, BOGNOR REGIS, WEST SUSSEX.
	125 MIDDLETON ROAD MIDDLETON PO21 9LZ TEL: (01243) 803399

SCALE - 1/100 REV - C DATE - 13/09/2012