



D ①

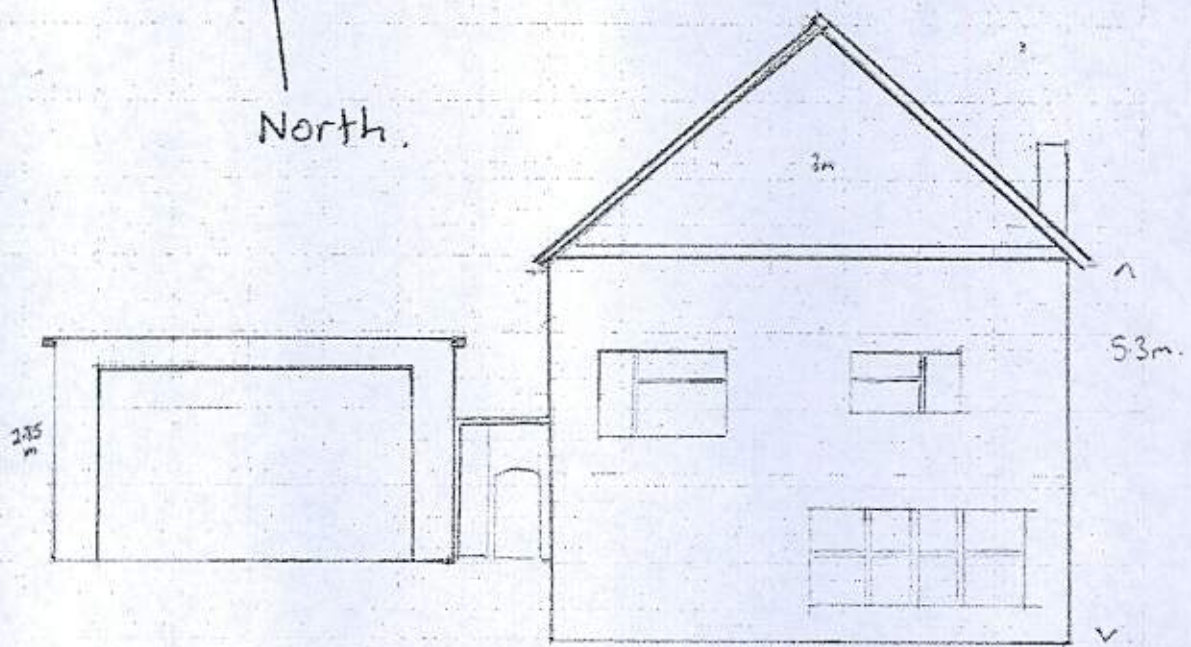

Existing (North) Front Elevation Scale 1:100.

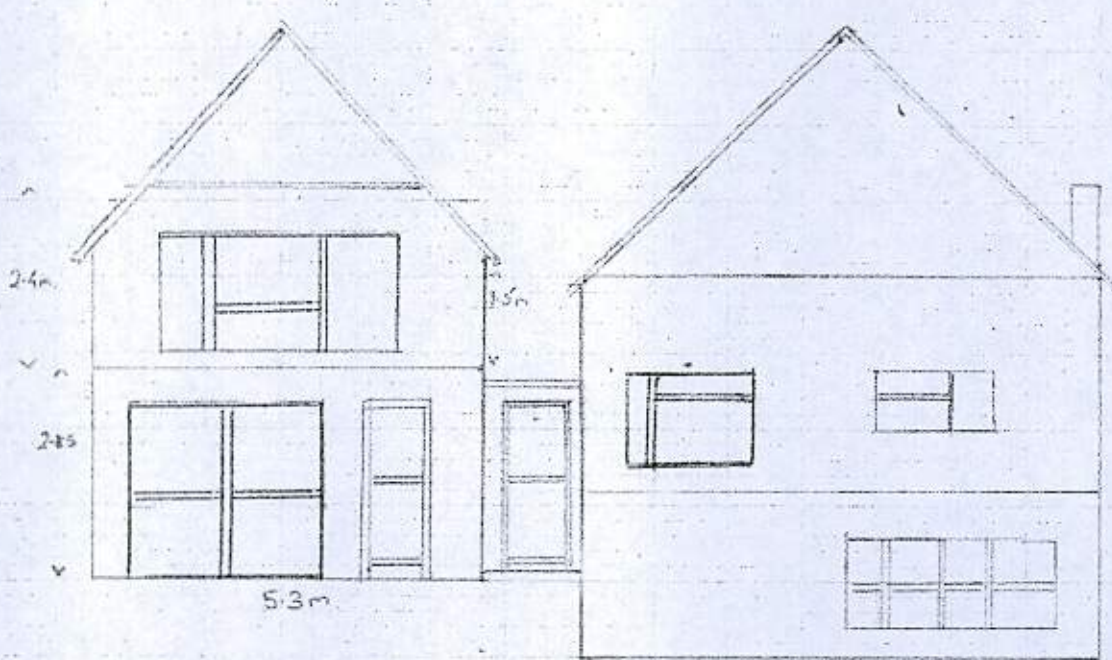

Proposed Front Elevation

Existing

Scale 1:100.

Proposed two storey and 1 storey rear extension annex suitable for Elderly with wheel chair access.