




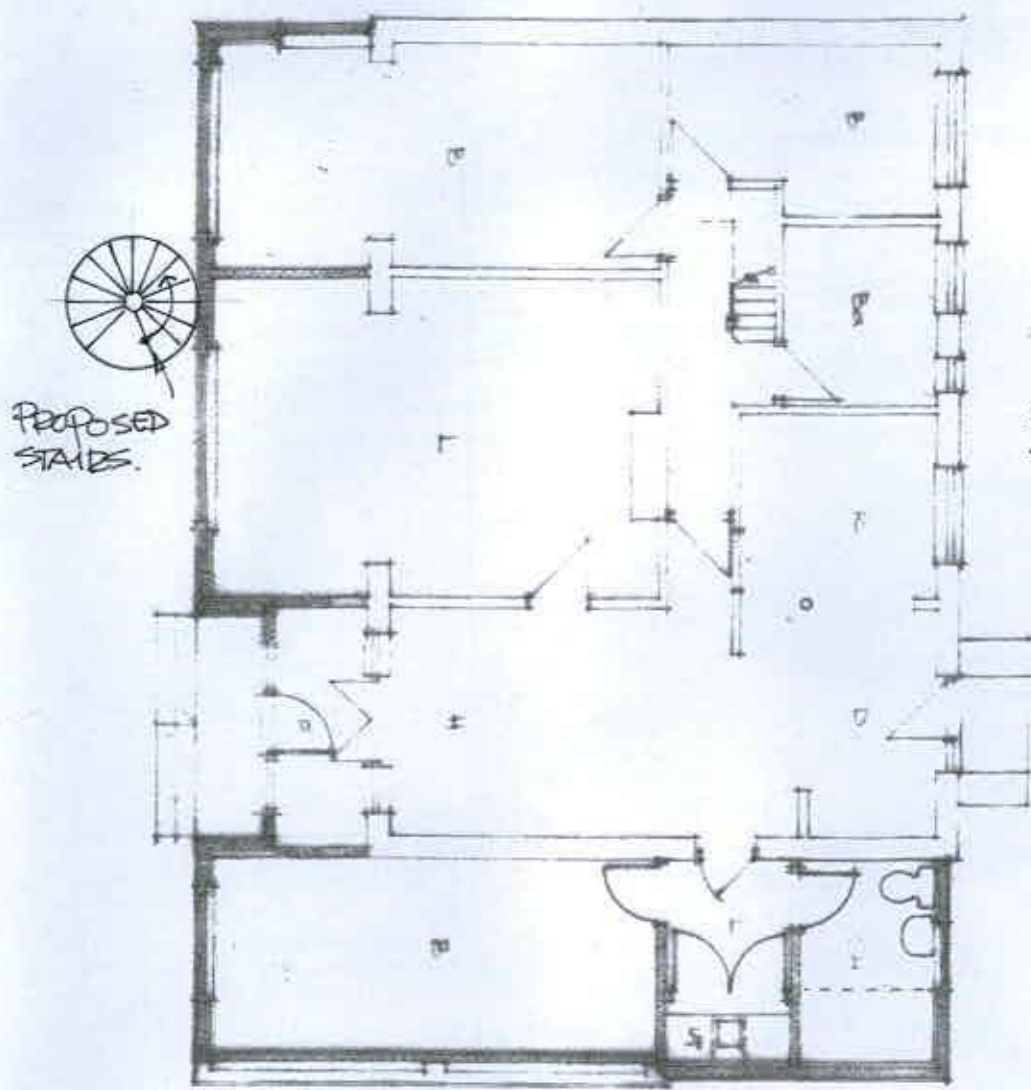


GROUND FLOOR PLAN 1:100

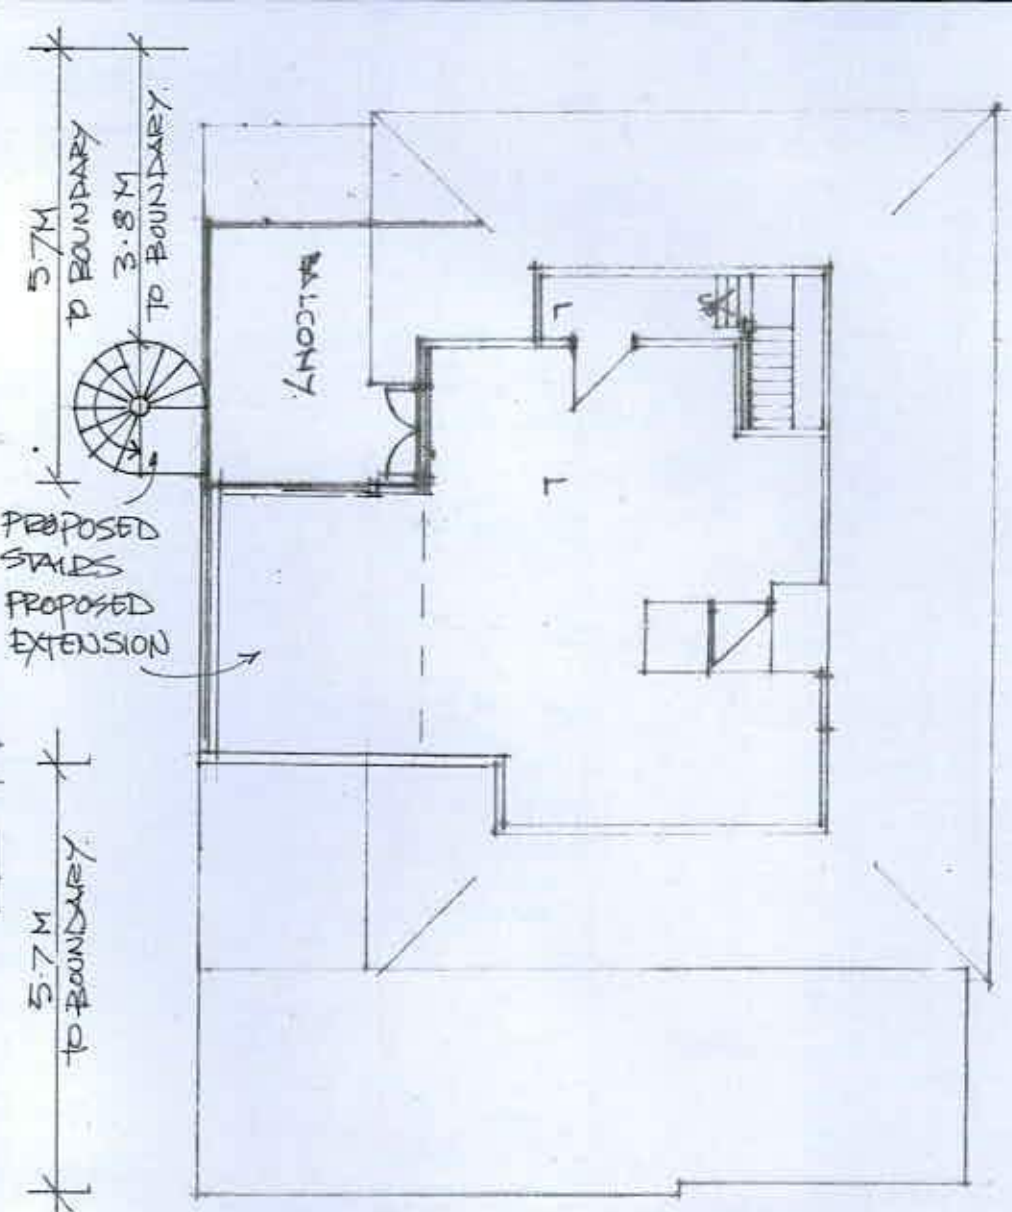


FIRST FLOOR PLAN 1:100

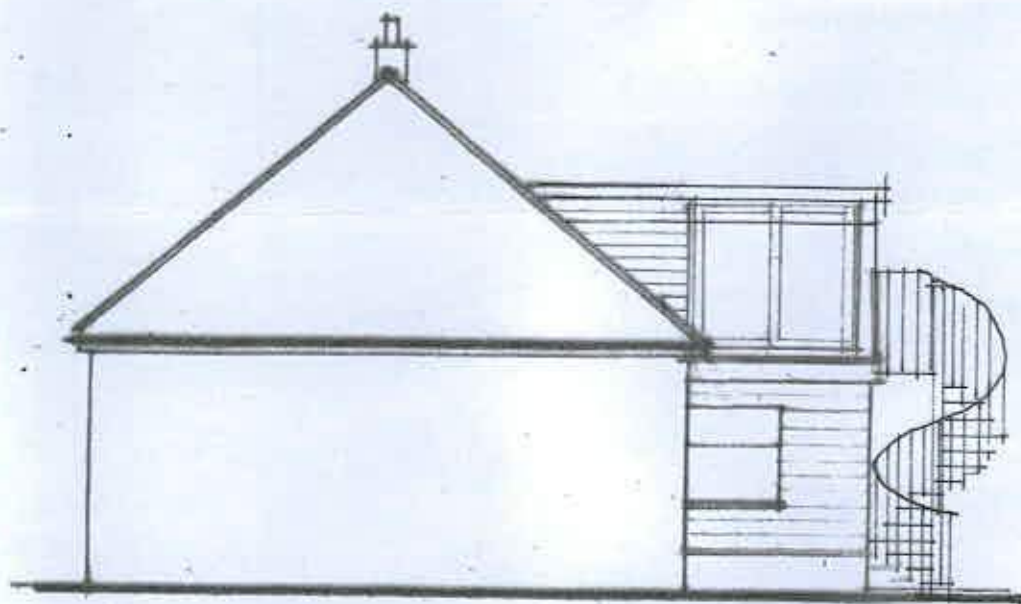

SIDE ELEVATION - SOUTH 1:100

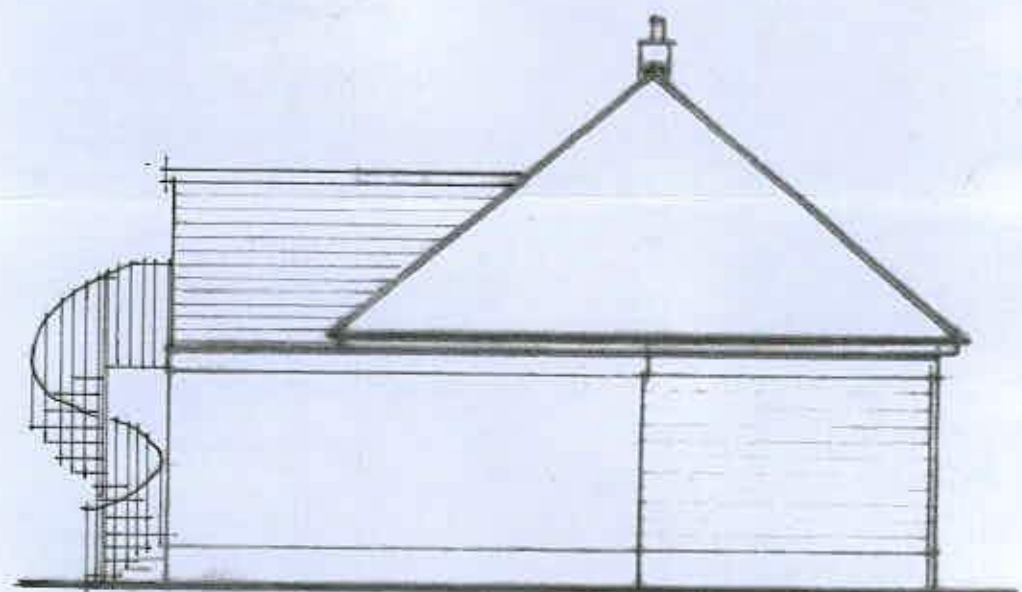


SIDE ELEVATION - NORTH 1:100

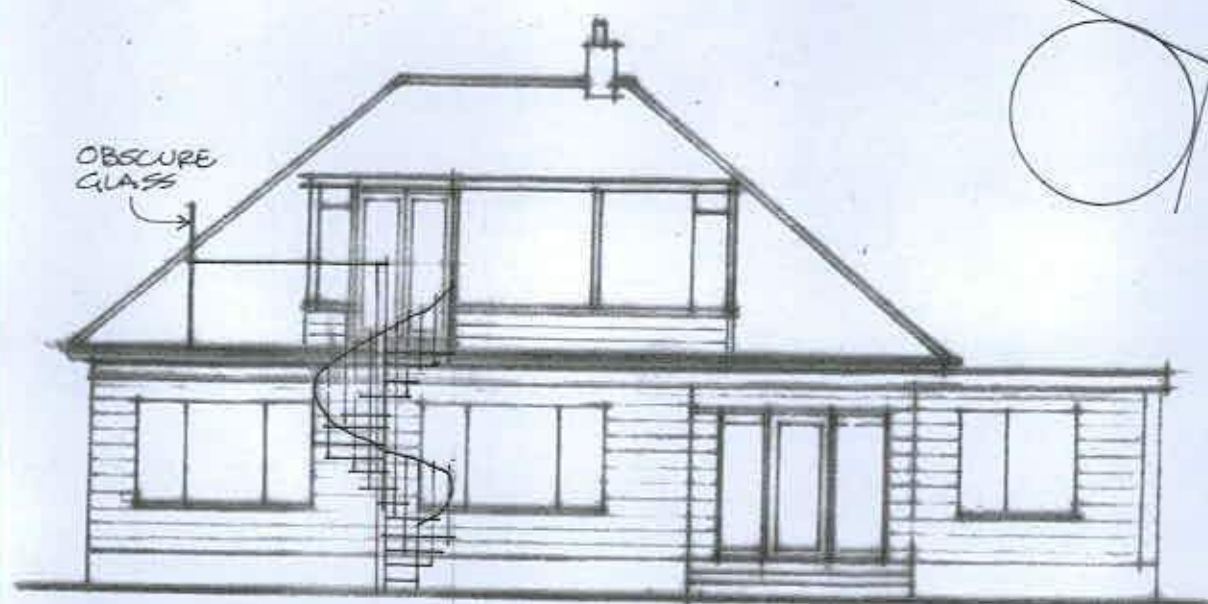

FRONT ELEVATION - EAST 1:100

PROPOSED PLANS AND ELEVATIONS
SITE PLAN.

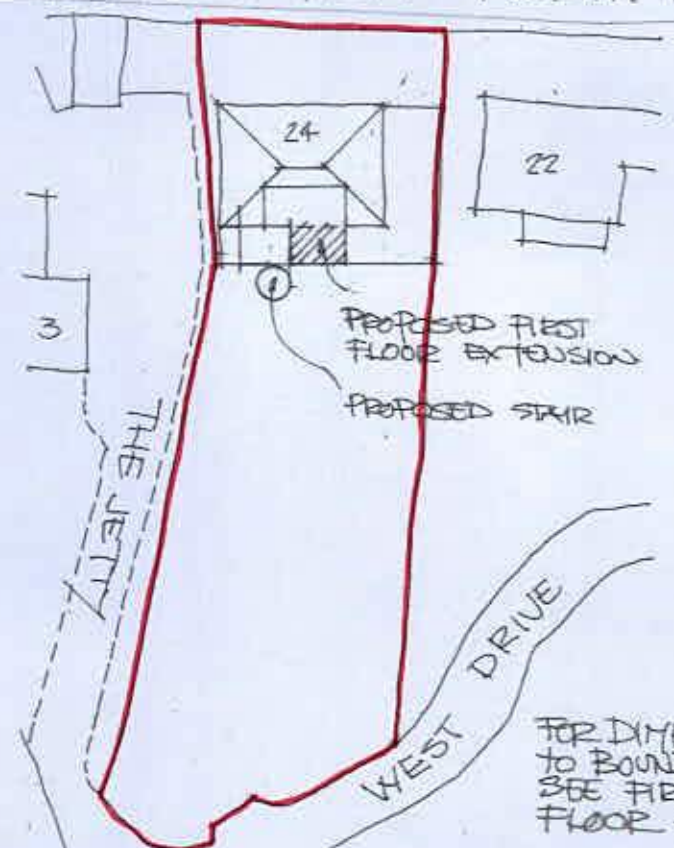

SITE PLAN 1:500

FOR DIMENSIONS
TO BOUNDARY -
SEE FIRST
FLOOR PLAN.

24 WEST DRIVE ELMER WEST SUSSEX

JAN 2019
1:100
1:500
DRC 2.