


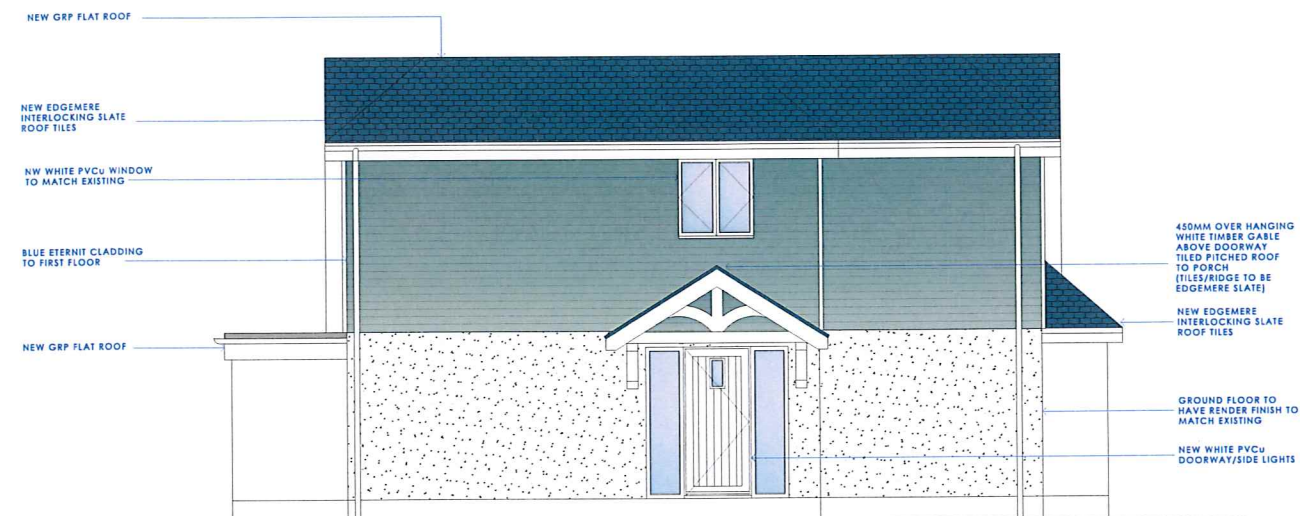


ELEVATION FACING NORTH



ELEVATION FACING WEST



ELEVATION FACING SOUTH

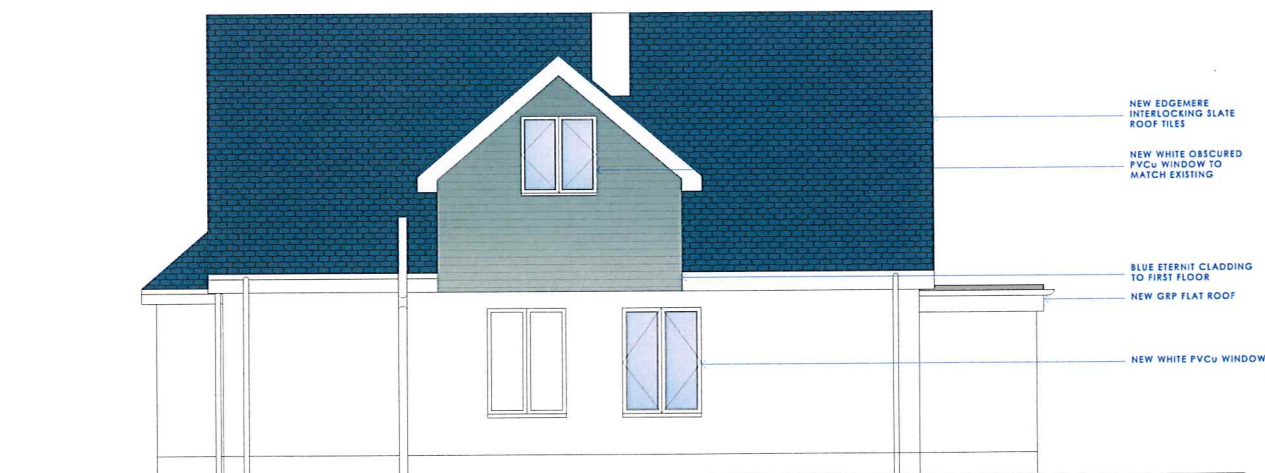

ELEVATION FACING EAST