



east

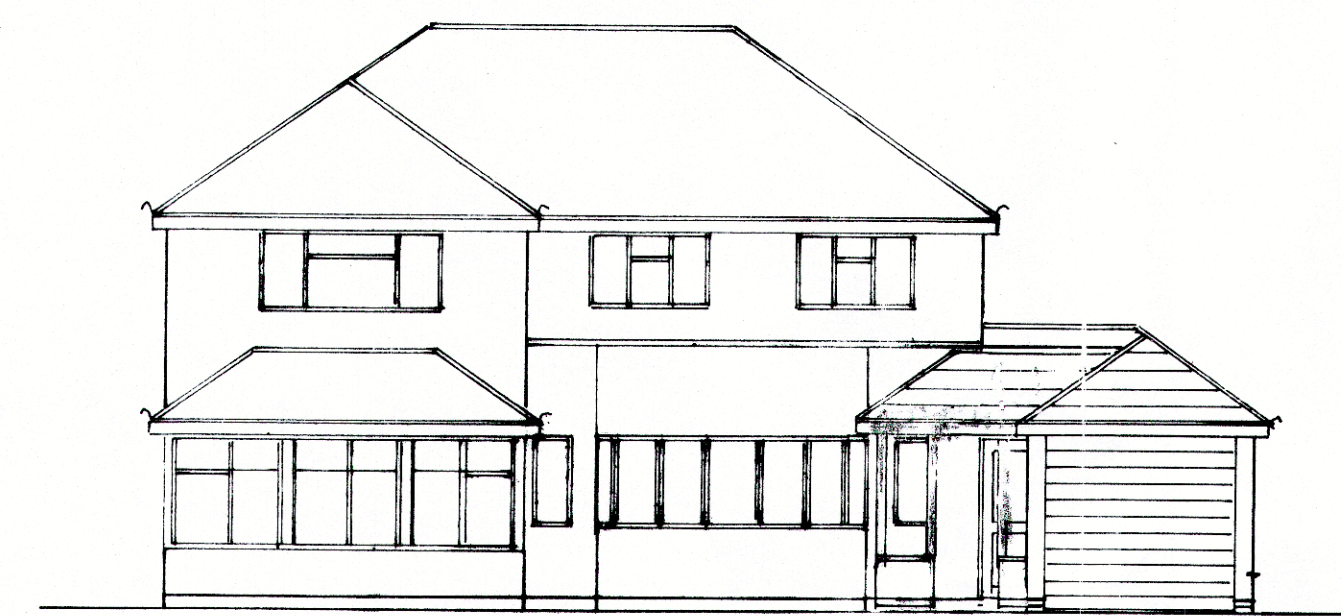


south


1 : 100

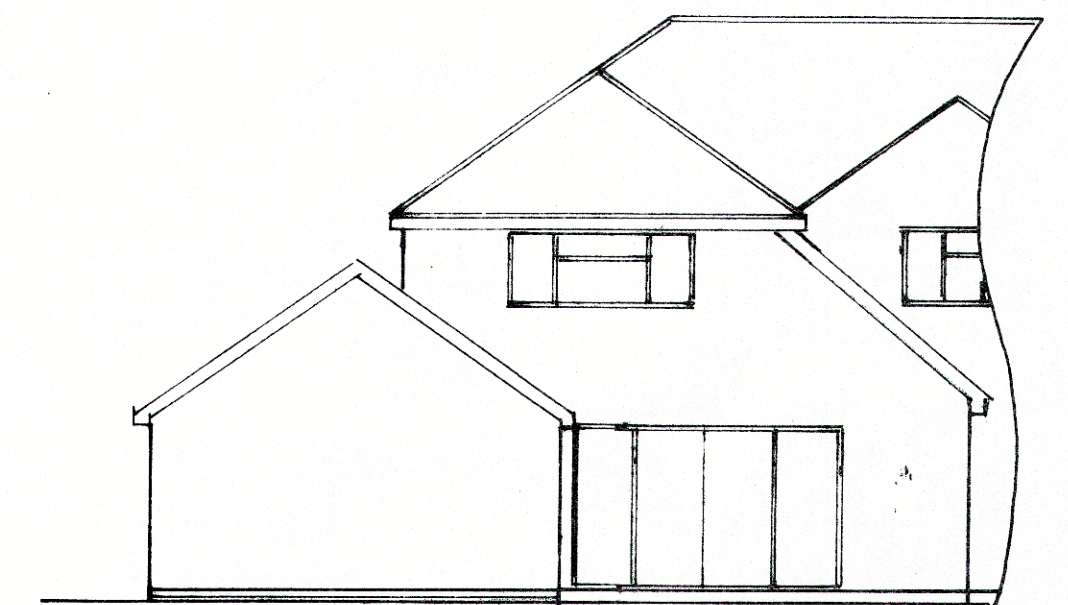


north

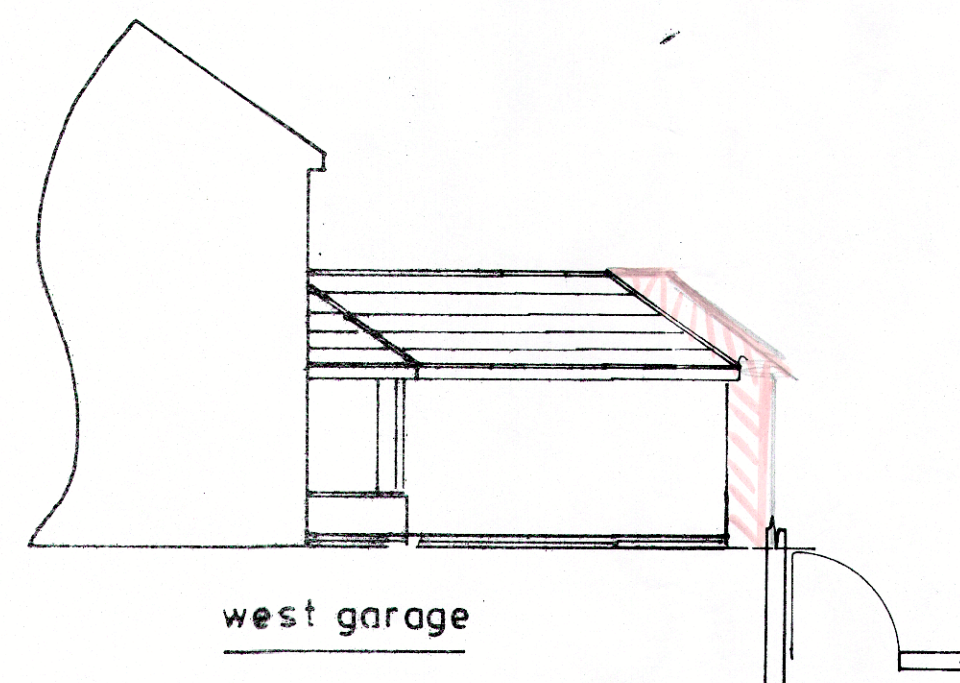

west garage

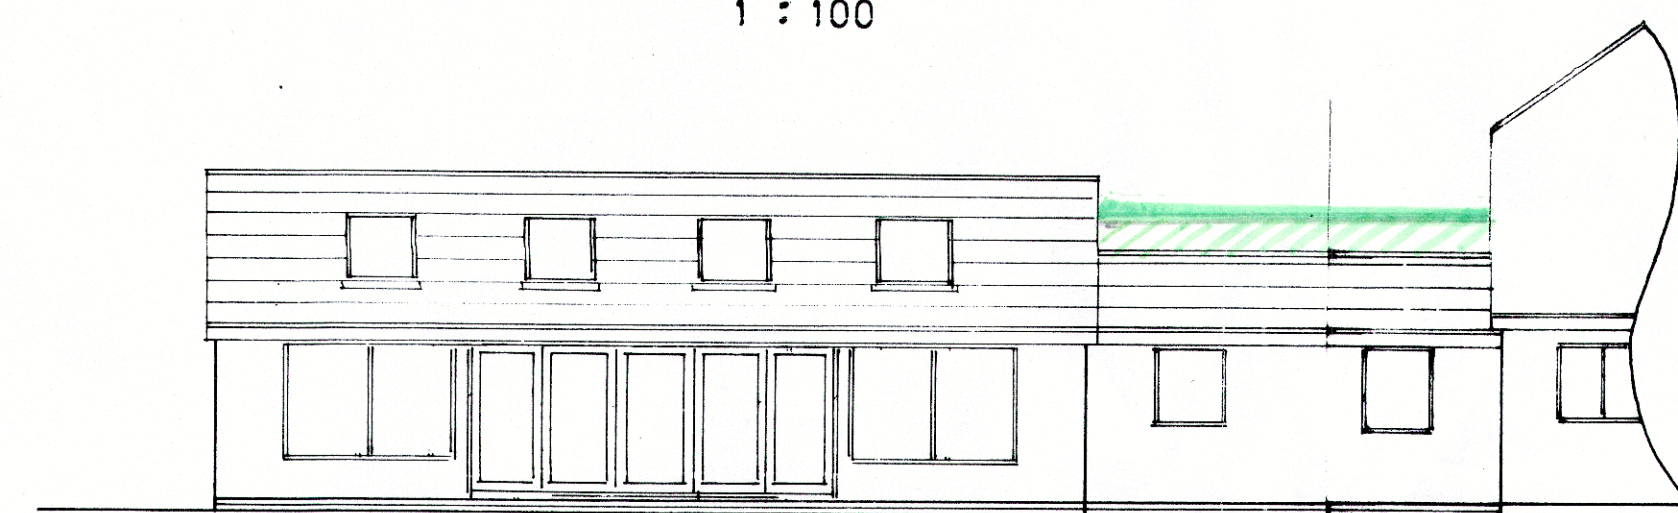

west pool

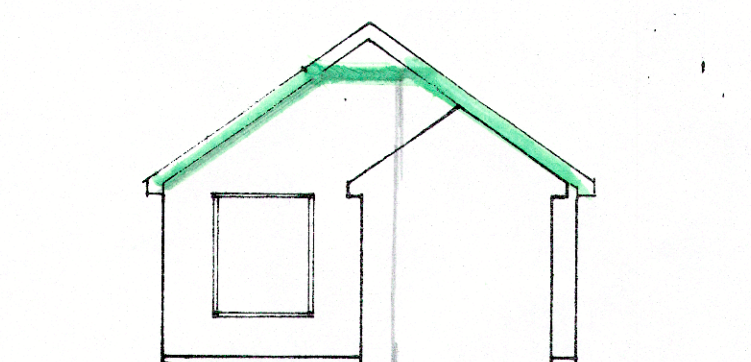

south pool


Extension:-

- [R3] 125 x 50mm C.16 rafters @ 400mm c/c.
- [R4] 2No 125 x 50mm C.16 rafters spiked together to rooflight cheeks.
- [B6] 203 x 102 x UB23 bearing on eng. brick padstones.
- [B7] 2No 125 x 50mm C.16 timbers spiked together
- [B8] 152 x 89 x UB16
- [B9] 152 x 89 x UB16
- [B10] 152 x 89 x UB16 bearing on eng. brick padstones and connected to [B11] with 4No M16 bolts through 10mm end plates welded to beams with connection max. 150mm from central bearing point OR install [B10] 7 [B11] in one length.
- [B11] 152 x 89 x UB16 bearing on eng. brick padstones and connected to [B10] with 4No M16 bolts through 10mm end plates welded to beams with connection max. 150mm from central bearing point OR install [B10] 7 [B11] in one length.
- [B12] Replace existing lintel or position above 152 x 89 x UB16 bearing on eng. brick padstones.
- [B14] Replace existing lintel or position above 152 x 89 x UB16 bearing on eng. brick padstones.

ALL BEAMS TO BE INSTALLED AS PER SEPARATE STRUCTURAL CALCULATION SHEETS.

INSTALLATION OF BEAMS, COLUMN AND FOUNDATIONS TO BE INSPECTED BY BUILDING CONTROL OFFICER.

BEAMS TO BE INSTALLED TO HEALTH AND SAFETY STANDARDS WITH ADEQUATE SUPPORT PROVIDED TO EXISTING STRUCTURE DURING INSTALLATION AND WITH HEAVY LIFTING EQUIPMENT UTILISED FOR INSTALLATION OF HEAVY BEAMS.

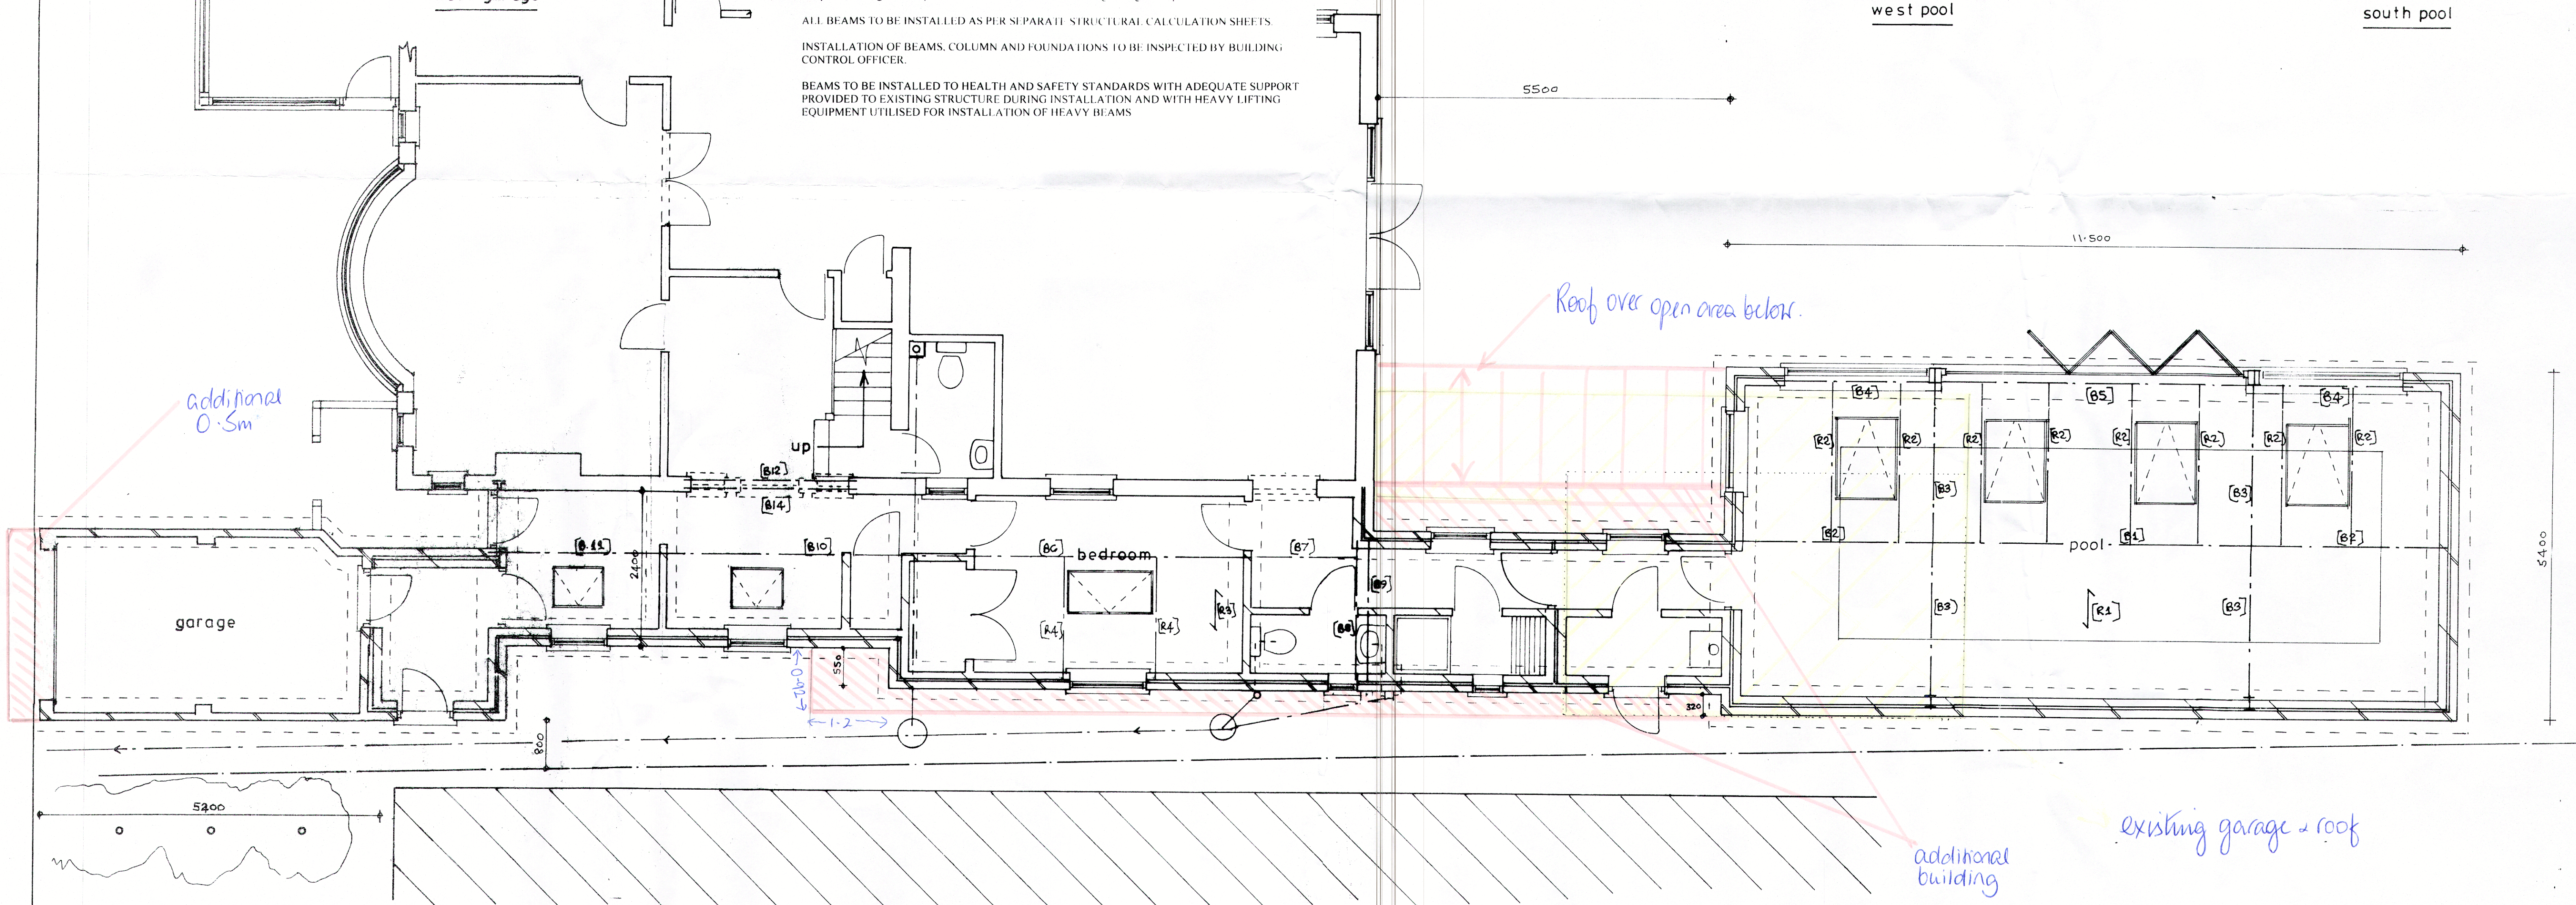

sheet 1a of 4

PROPOSED SINGLE STOREY EXTENSION AT 42, SEA WAY, MIDDLETON-ON-SEA FOR MR. & MRS. D BURDETT.

Bryan Butcher
Rainbow Cottage
Nyetimber Lane
Bognor Regis PO21 3JX
01243 266871
07973 233442
bryan.butcher@btinternet.com
www.bryanbutcher.com