



Rear elevation

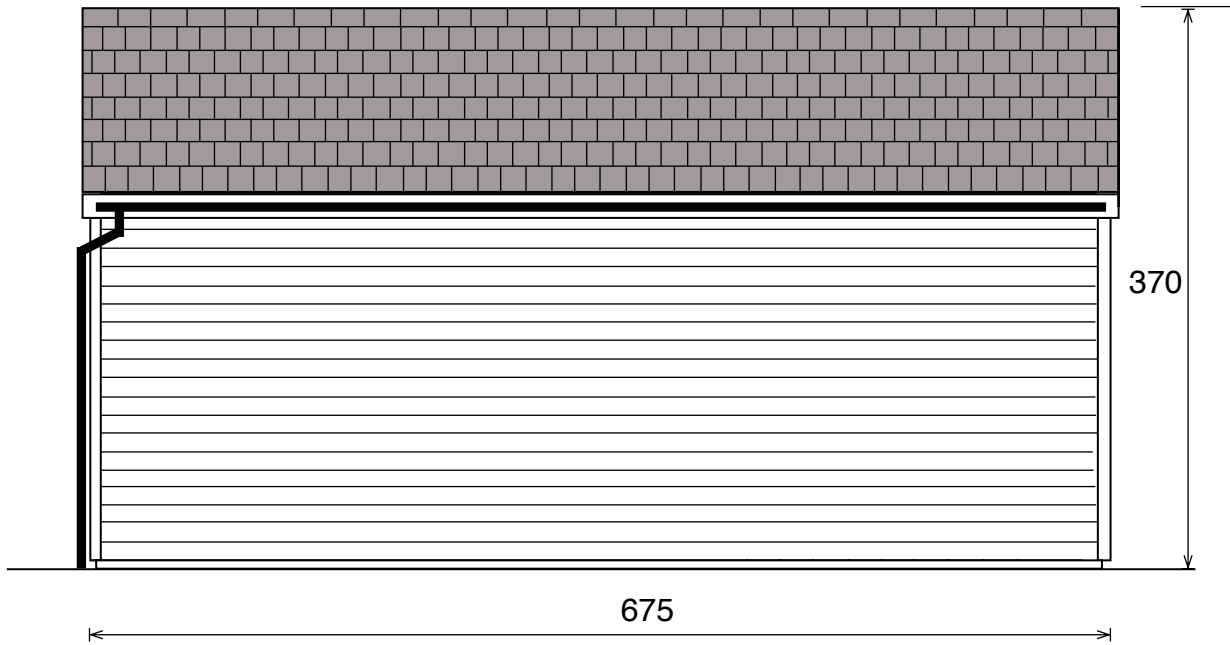


Left side elevation

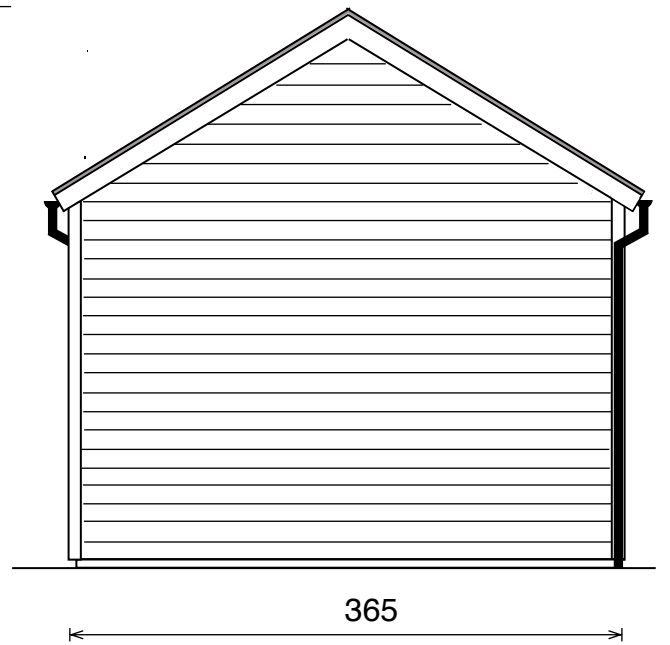

Front elevation



Right side elevation

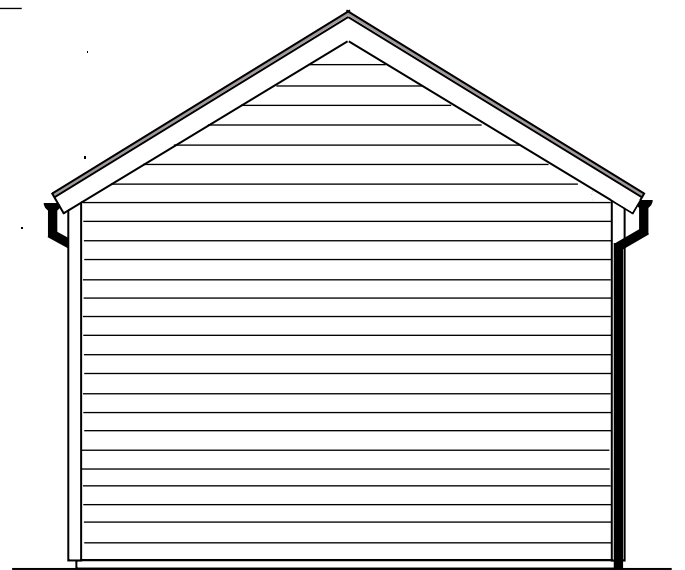

Proposed shrub planting

Existing shrubs (approx 2.2m high)

Site boundary (fence)

80

T1

50

Site boundary (brick)

Wash room

Sectional plan



Roof line

T1: Fruit tree

Garden studio & washroom

Insulated timber frame
Black timber featheredge barn cladding
Door/window frames: satin black to match house frames
Roof: Natural slate

Site: 7 Sea Way, Middleton-on-Sea
Bognor Regis, PO22 7RZ

Scale 1:50 @ A3

Dimensions in centimetres
Garden2office Ltd October 2018

Approx 10 metres to house

