




EXISTING FIRST FLOOR PLAN

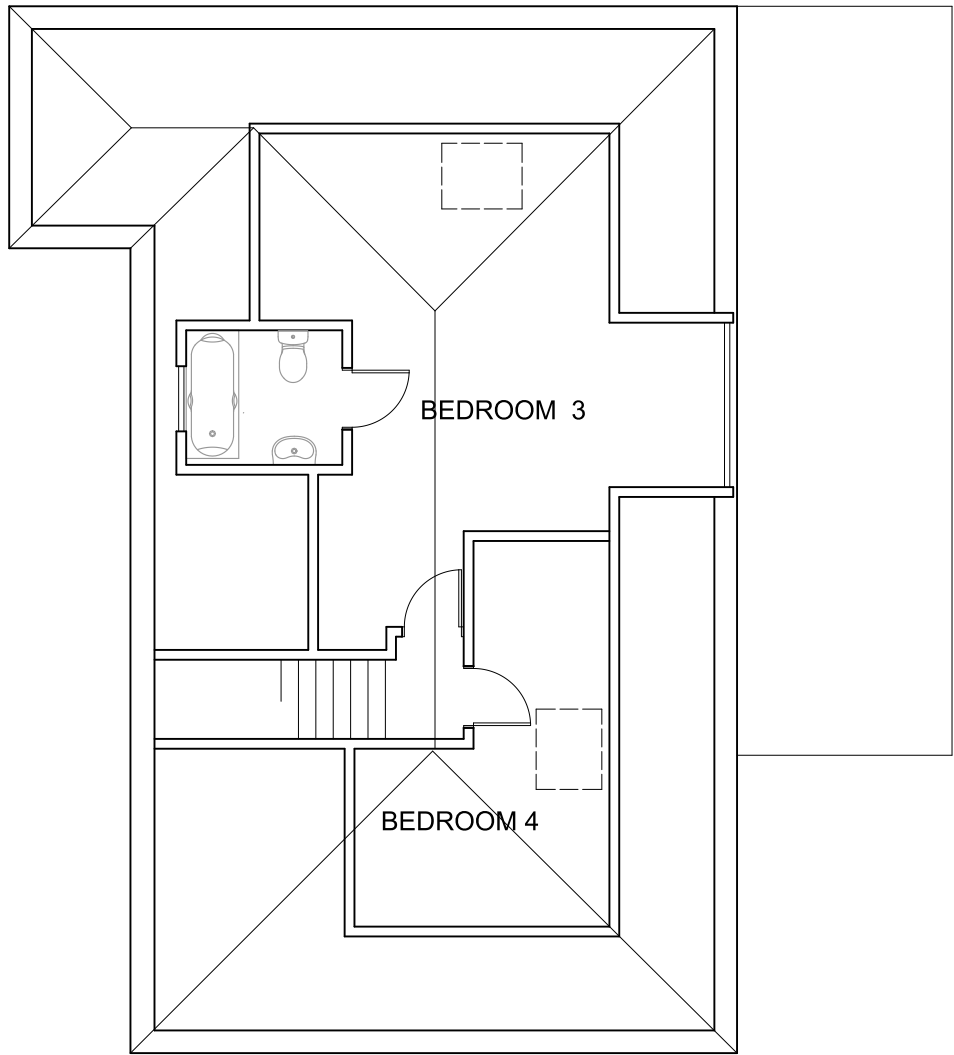


EXISTING ROOF PLAN

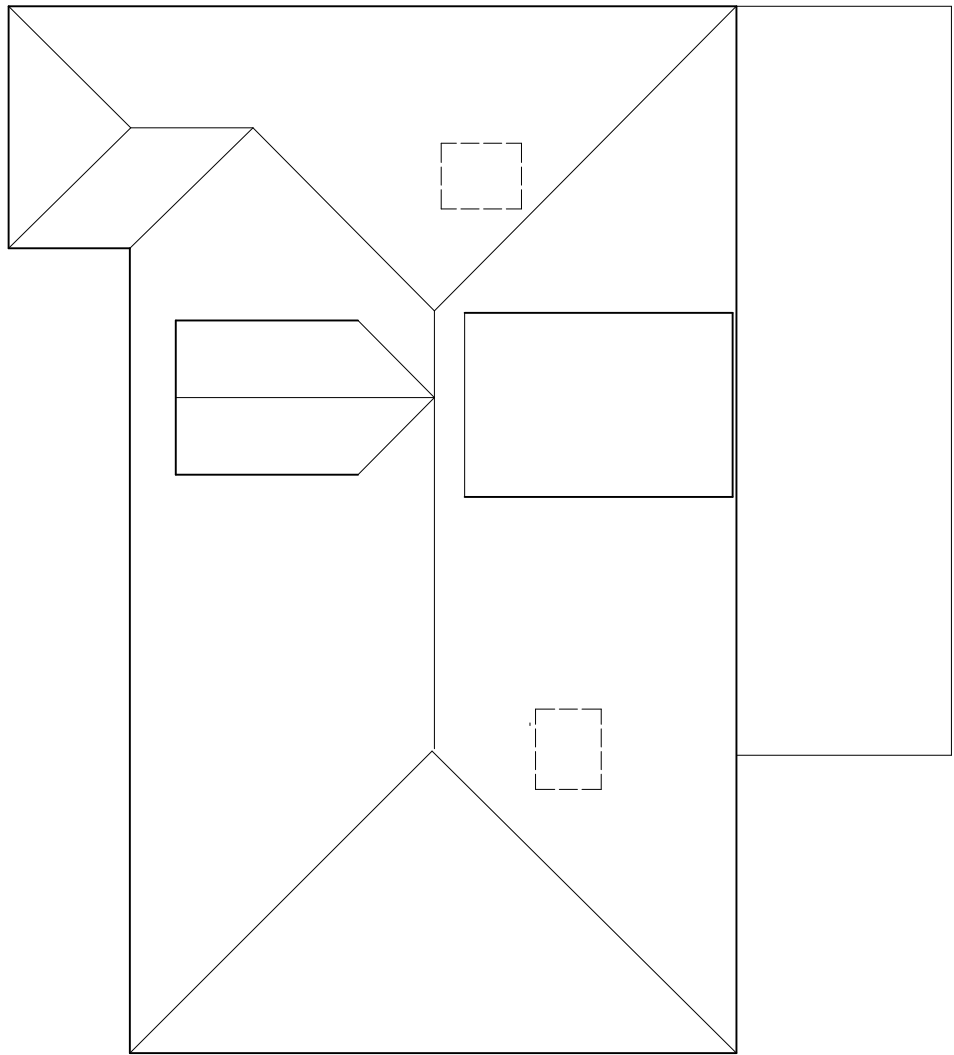

EXISTING EAST ELEVATION

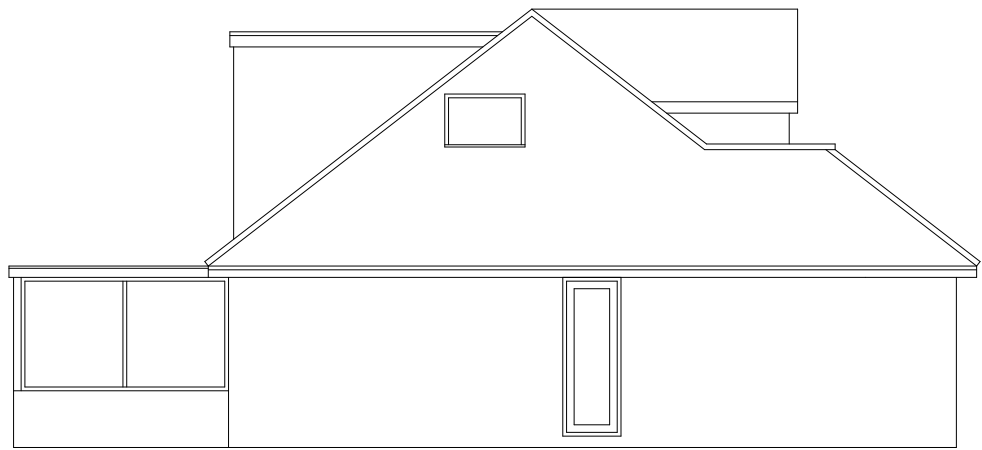


EXISTING WEST ELEVATION

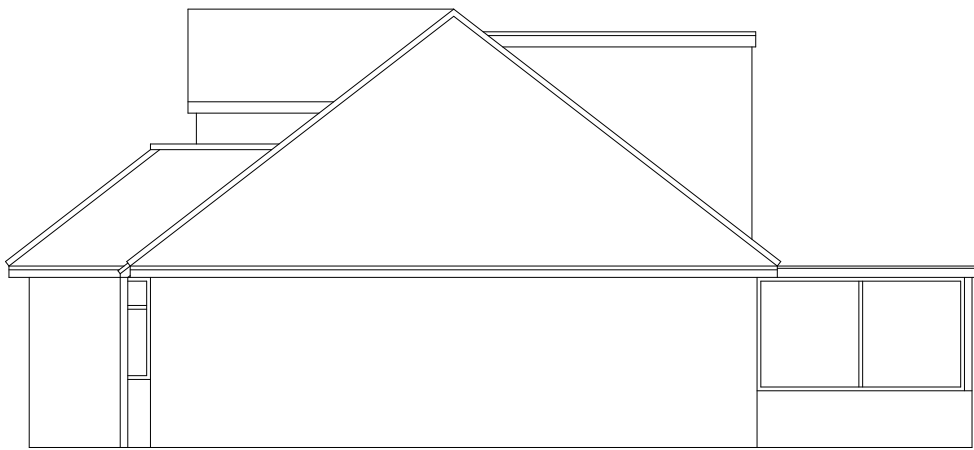


EXISTING NORTH ELEVATION




EXISTING SOUTH ELEVATION

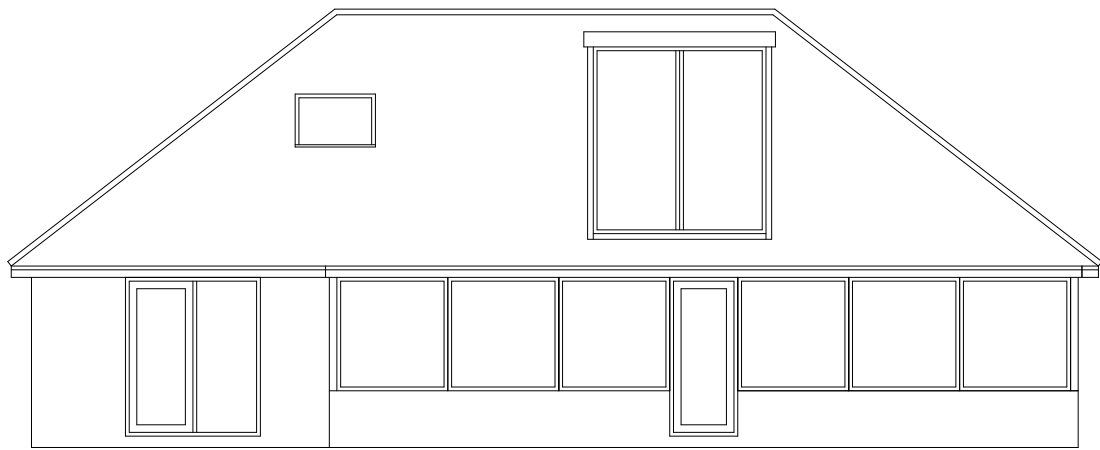


GROUND FLOOR PLAN

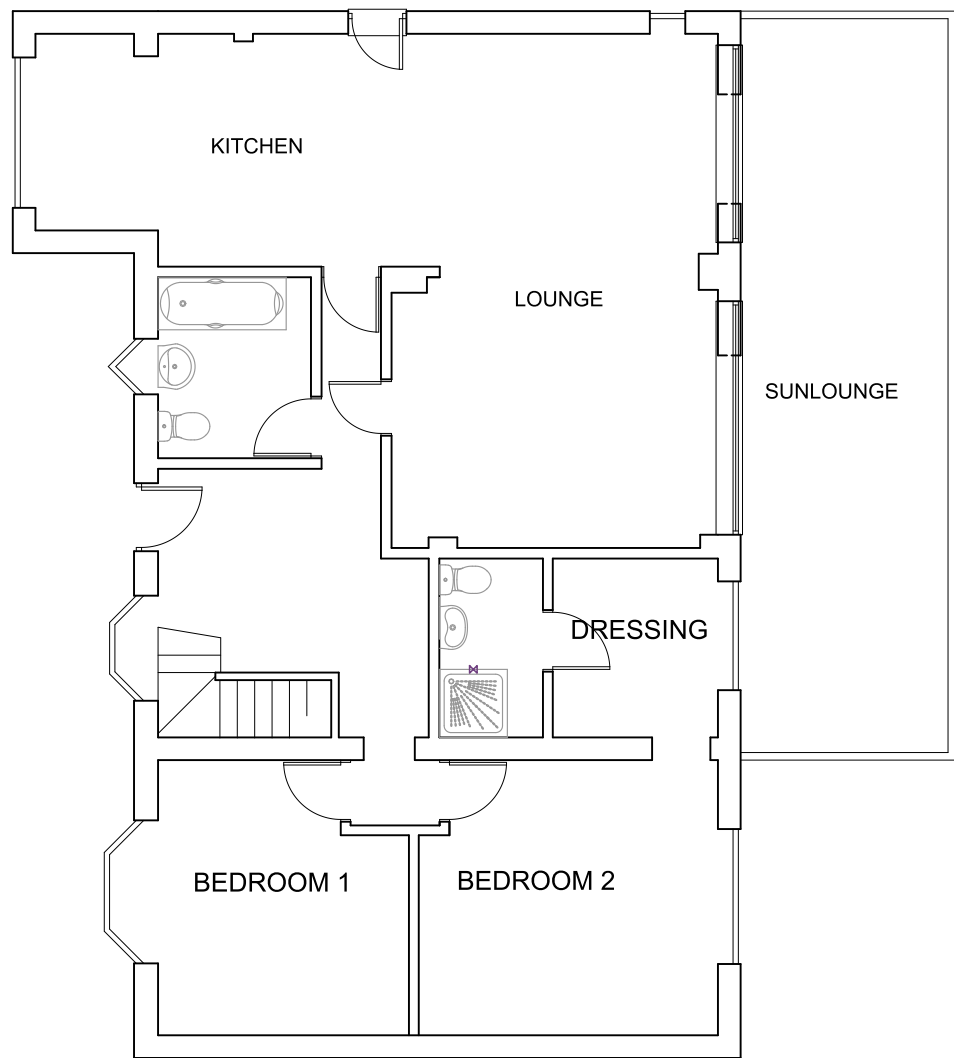


PROPOSED FIRST FLOOR PLAN

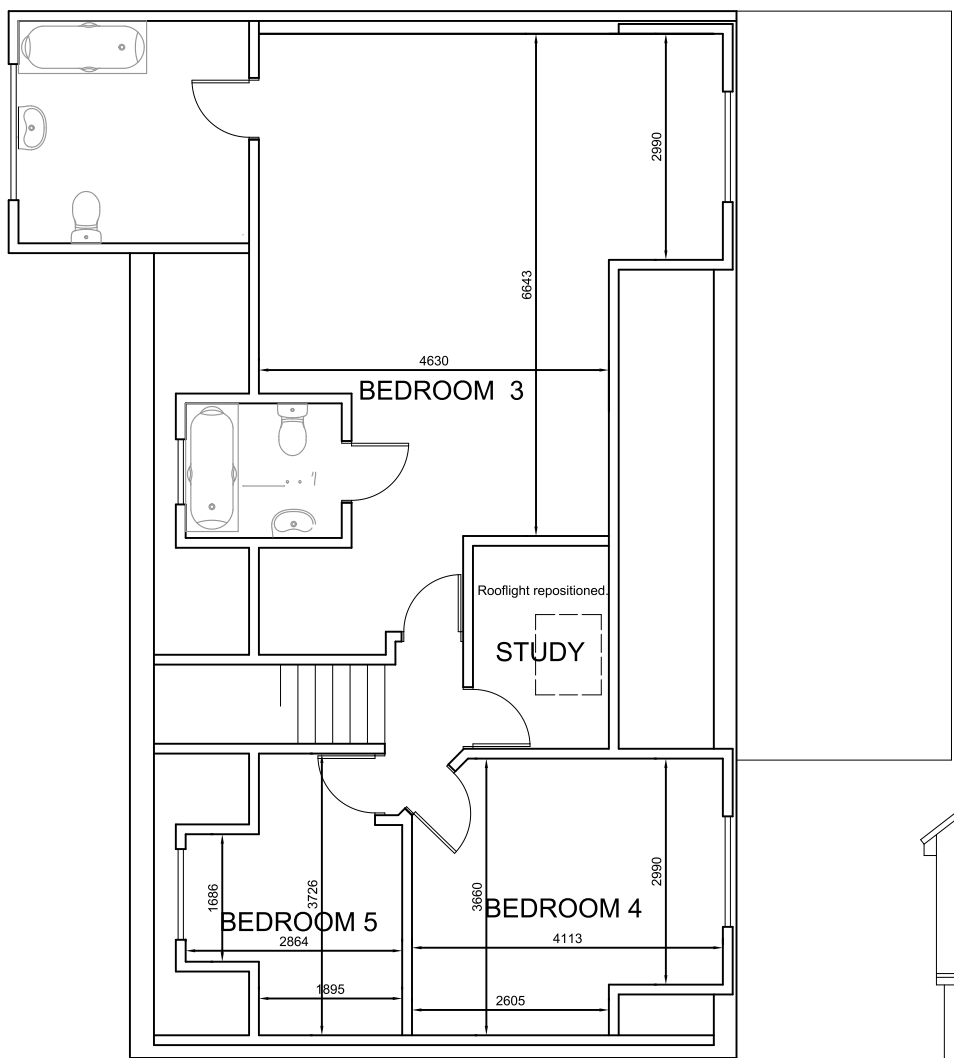

PROPOSED ROOF PLAN

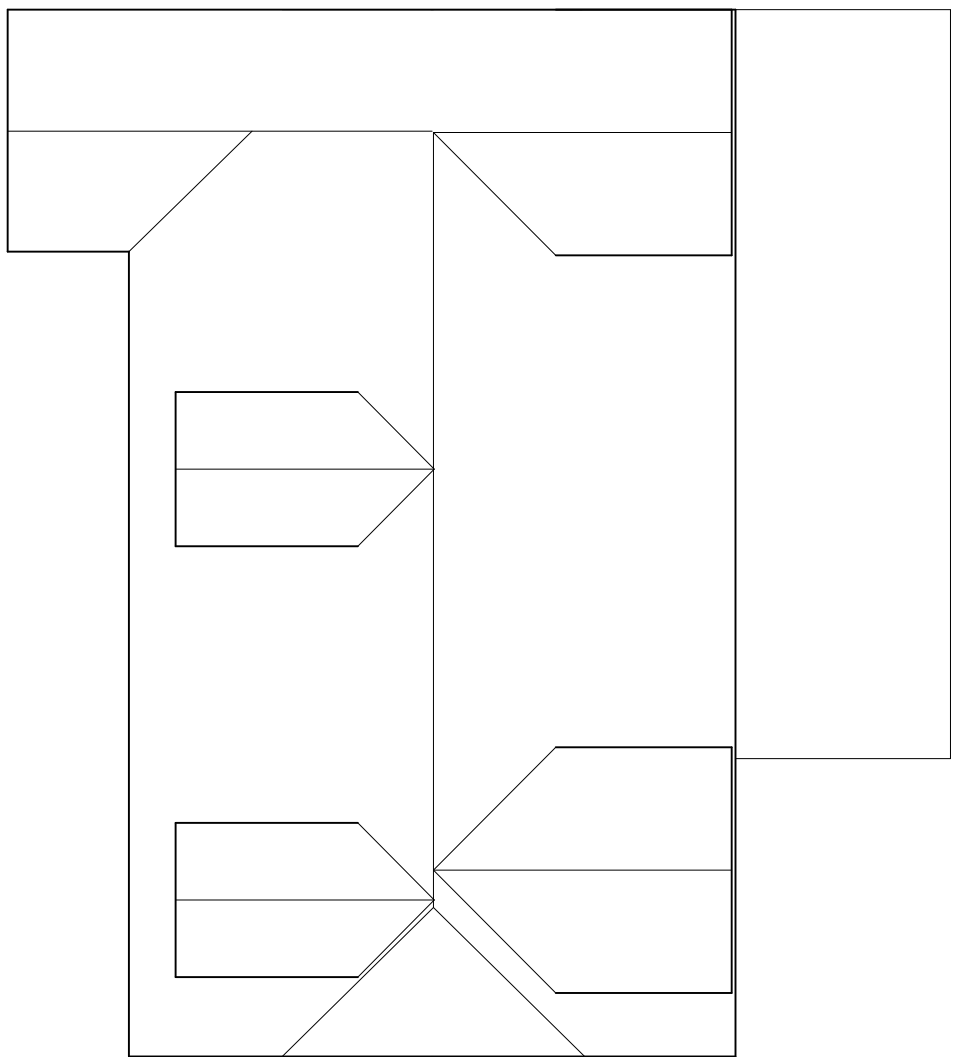


PROPOSED SOUTH ELEVATION

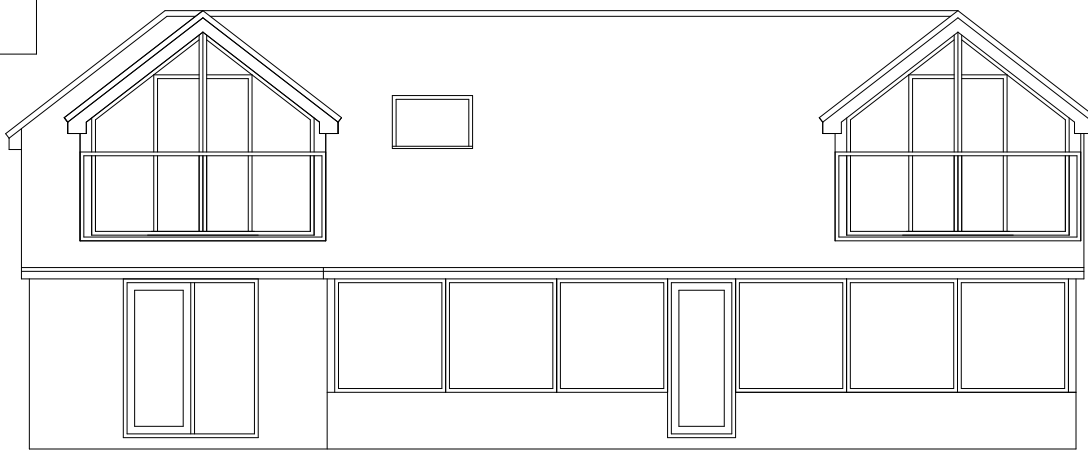


PROPOSED NORTH ELEVATION



PROPOSED EAST ELEVATION

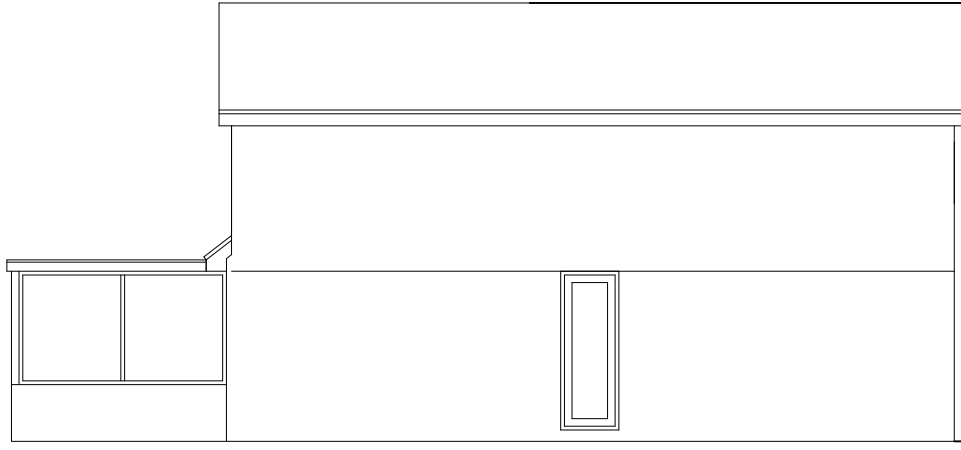

PROPOSED WEST ELEVATION

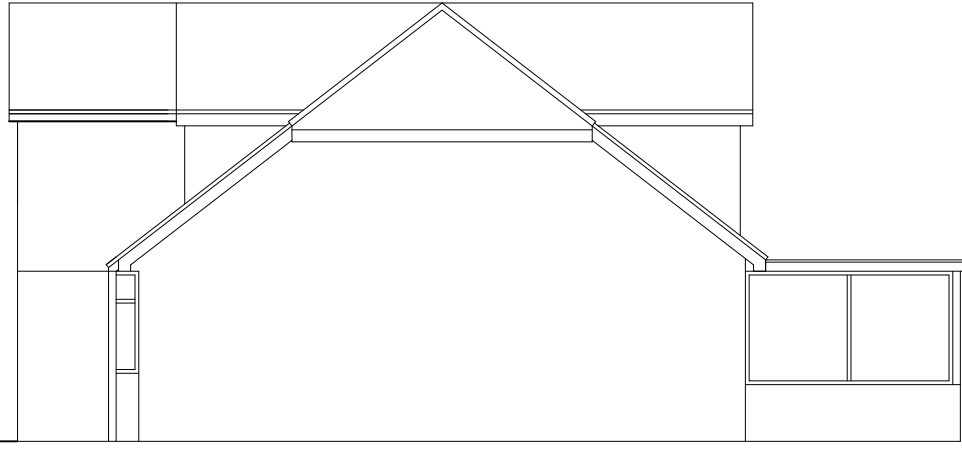

REVISIONS	
Notes	
1. These are computerised drawings for the purposes of obtaining planning & building regulations approvals & are based on certain overall measurements.	
2. Dimensions shown must not be relied upon and must be checked on site and verified prior to commencement of work.	
3. Where applicable this drawing is to be read in conjunction with other consultants' drawings & calculations.	
4. Do not scale from these drawings, except for planning purposes.	
5. Any Work undertaken prior to Planning and Building Regulations Approval is done so entirely at the Client/Contractors own risk.	
© 2018 - T. Murray	
TIM MURRAY CBuildE MCABE BUILDING CONSULTANT 6 Middleton Court, Elmer Road Middleton - on - Sea West Sussex, PO22 6EH Tel: 01243 583676	
PROJECT DETAIL 3 CENTRAL DRIVE, MIDDLETON ON SEA WEST SUSSEX , PO22 7TT	
ROOF EXTENSION & DORMERS FOR: MR AND MRS W. HOAL	
DRAWING	SCALE
PLANNING	1/100
DATE: MAY 2018	
DRAWN: T. Murray	
DRAWING: 18/20/2	REVISION: