M/77/09/00

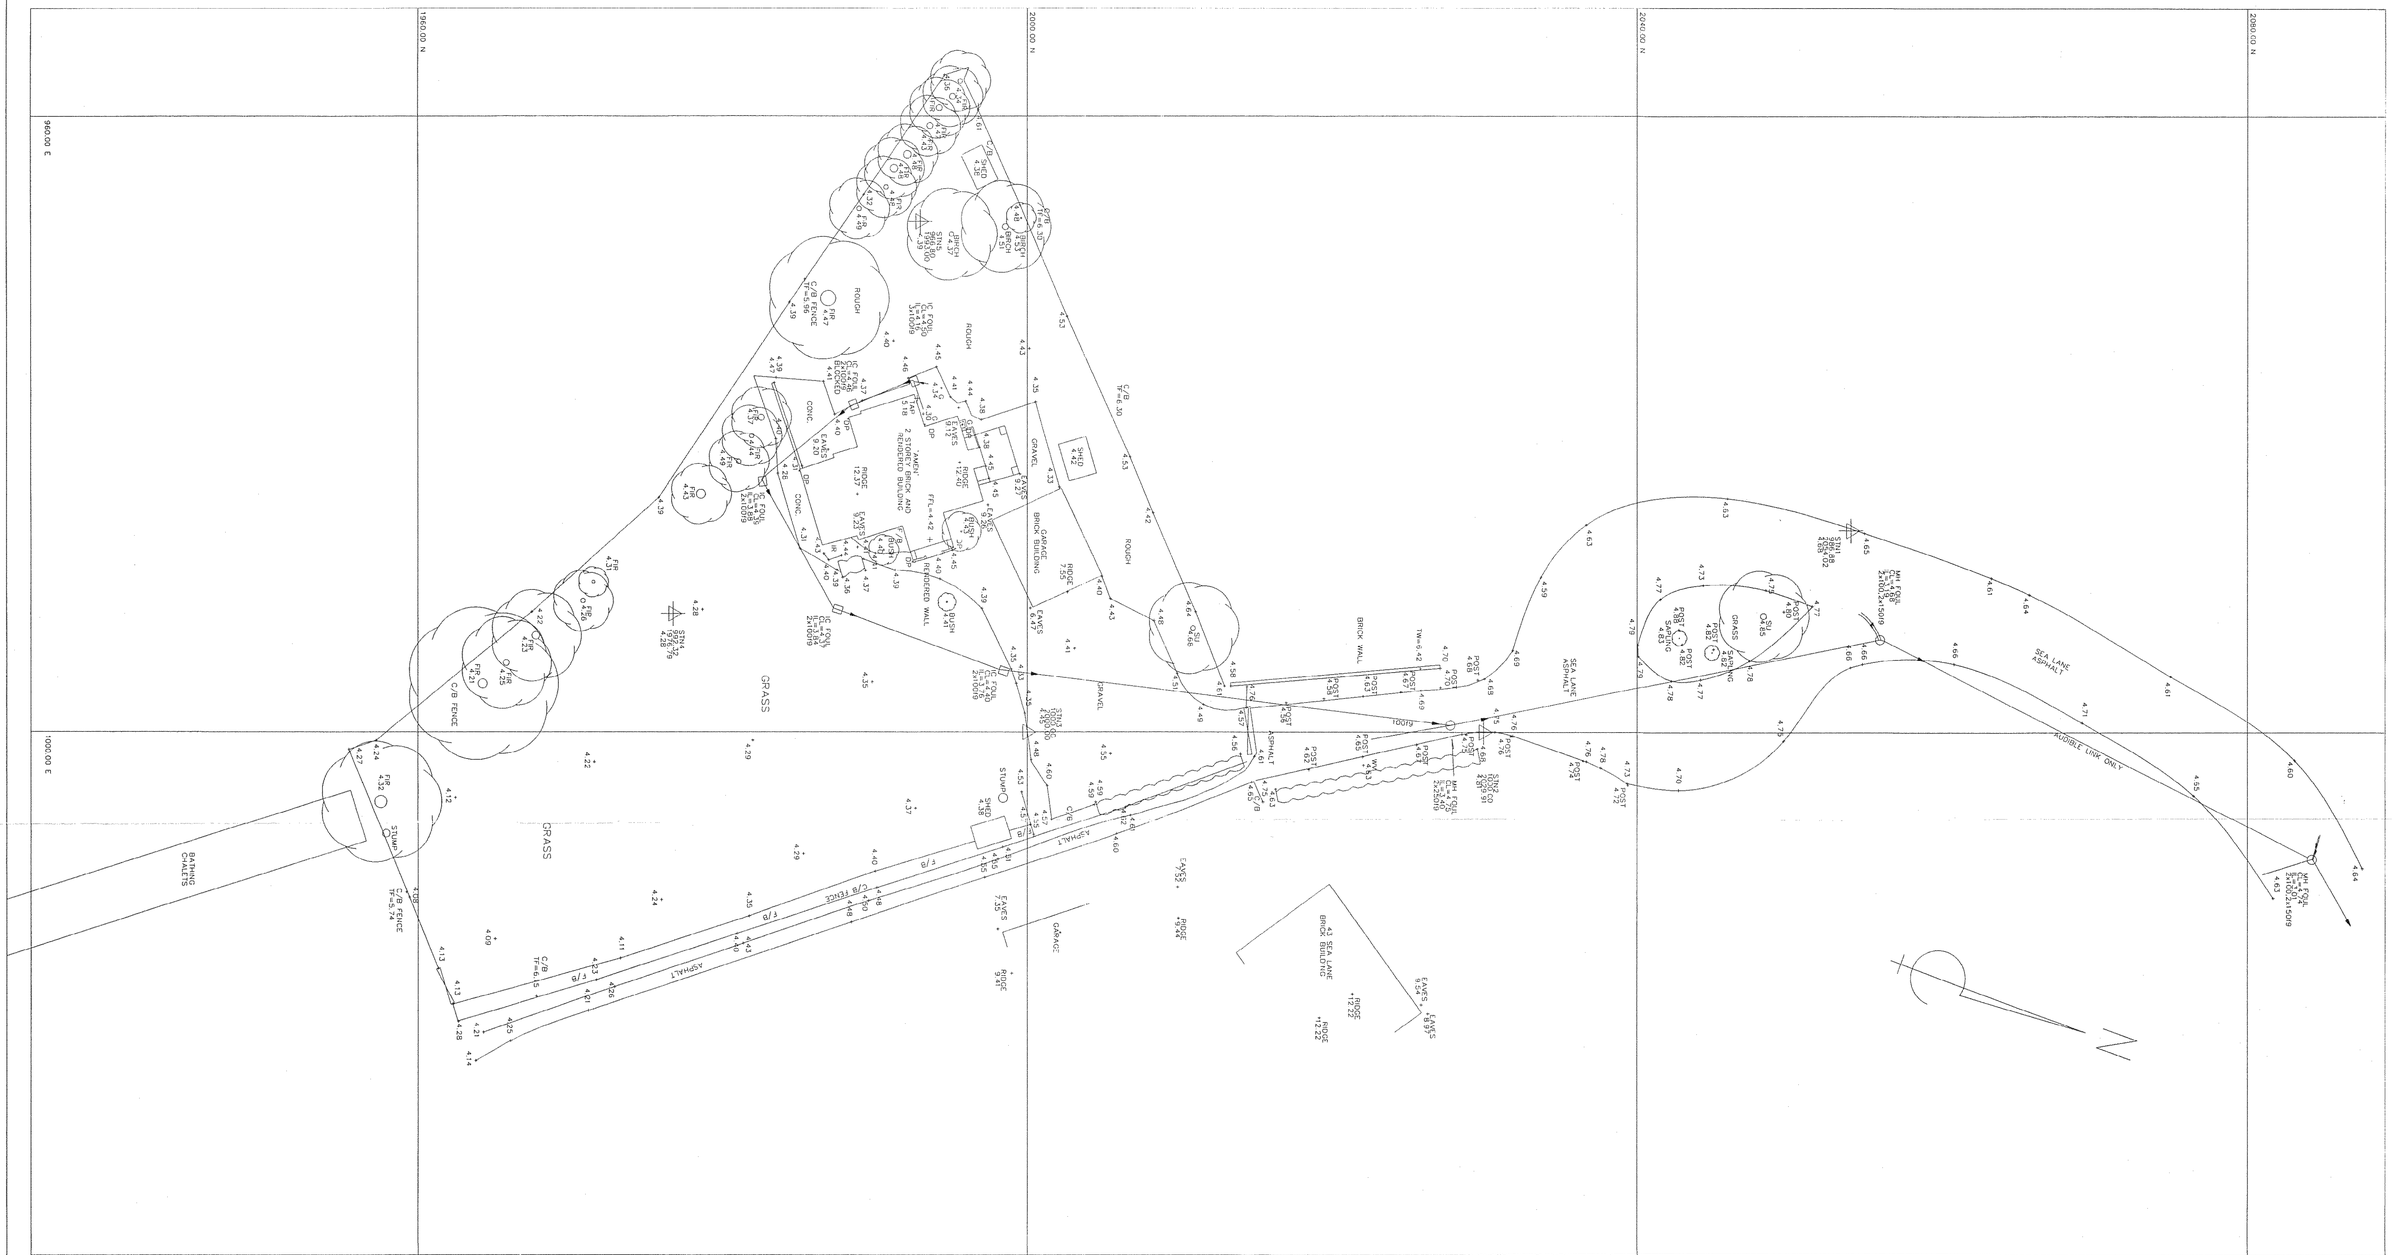
1960.00 N
2000.00 N
2040.00 N
2080.00 N
960.00 E
1000.00 E
GRASS
GRASS
BATHING CHALETS
C/B FENCE TF=5.74
C/B FENCE TF=5.96
C/B TF=6.15
C/B TF=6.30
ROUGH
CONC
GRAVEL
GARAGE BRICK BUILDING
FFL=4.42
RIDGE 12.37
RIDGE 7.55
EAVES 9.23
EAVES 6.47
RIDGE 12.60
RIDGE 9.56
RIDGE 5.44
RIDGE 12.22
EAVES 7.89
EAVES 5.23
EAVES 9.25
BRICK WALL
TW=4.42
SEA LANE ASPHALT
AUDIBLE LINK ONLY
ASPHALT
GRAVEL
TOOTS
GARAGE
43 SEA LANE BRICK BUILDING
SHED 4.32
SHED 4.42
SHED 4.36
STUMP
OAK 4.85
GRASS
