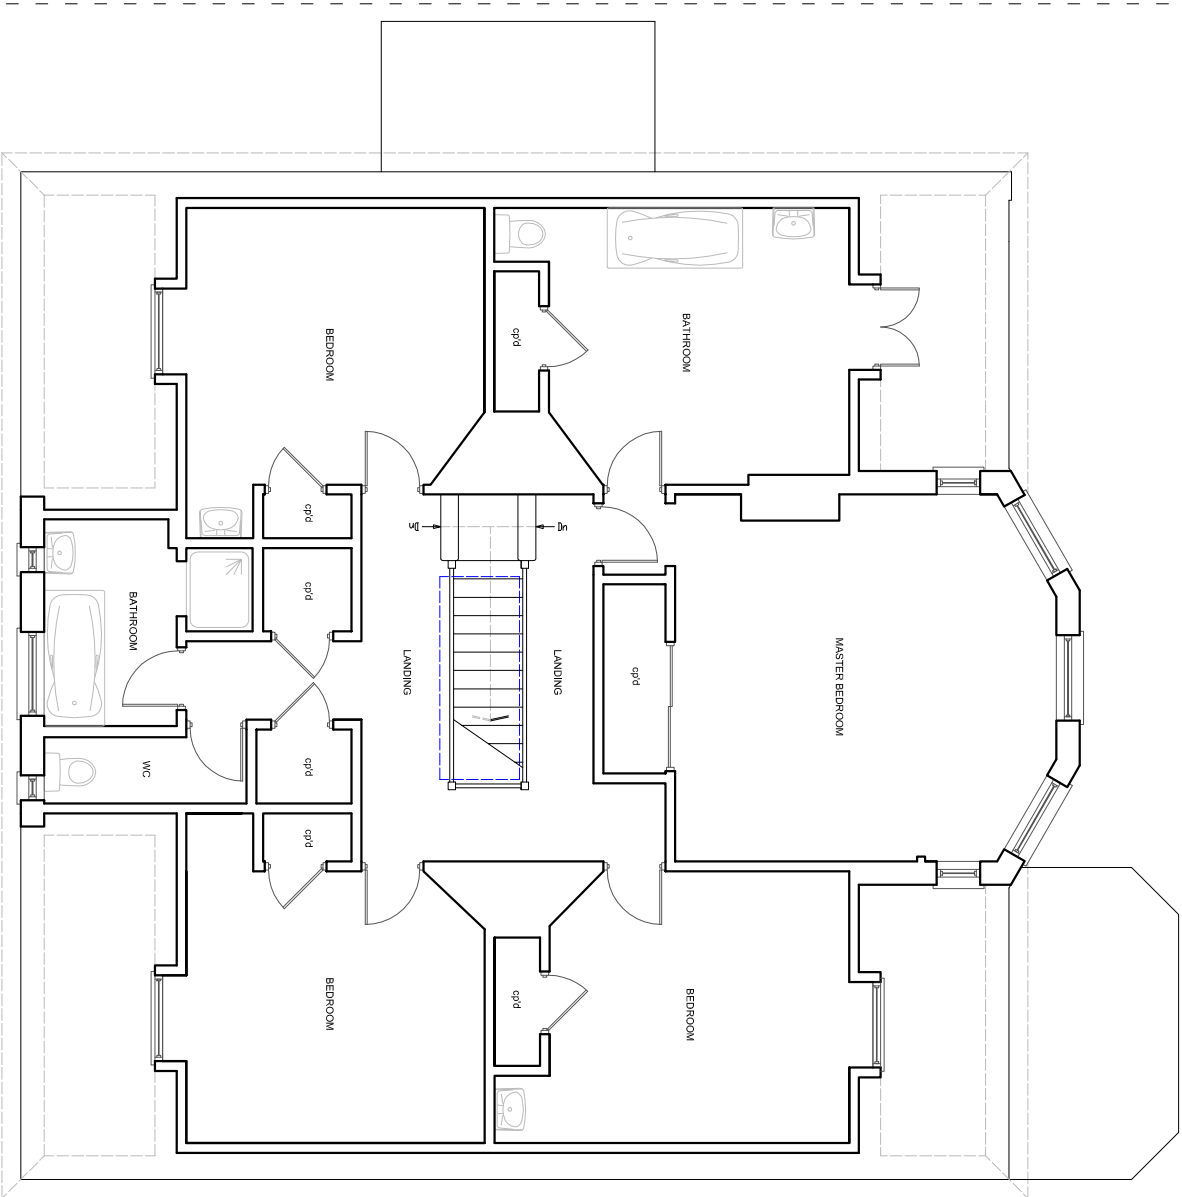


EXISTING FIRST FLOOR PLAN

SUSSEX BUILDING CONSULTANCY LIMITED
25 SEA WAY, MIDDLETON ON SEA,
BOGNOR REGIS, WEST SUSSEX.
SCALE - 1/100 REV - A DATE - 24/05/2018


LABC
partner
3 NORTHOTE ROAD
BOGNOR REGIS
PO21 9LZ
TEL - (01243) 861379