


PROPOSED FIRST FLOOR PLAN

SUSSEX BUILDING CONSULTANCY LIMITED

25 SEA WAY, MIDDLETON ON SEA,
BOGNOR REGIS, WEST SUSSEX.

SCALE - 1/100 REV - A DATE - 24/05/2018

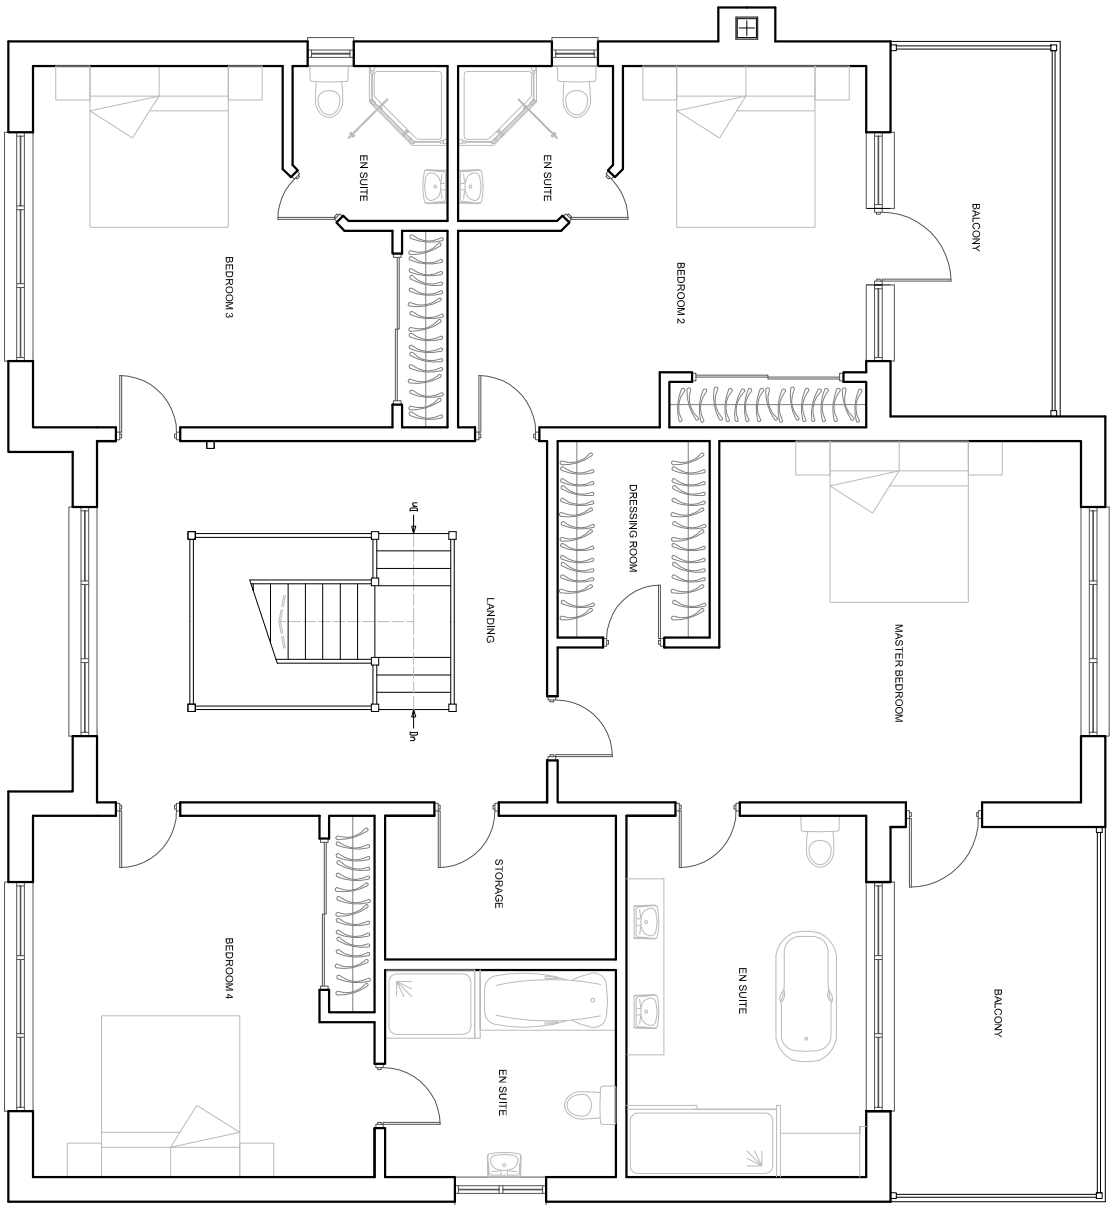

LABC
partner
3 NORTHGATE ROAD
PO21 5LZ
TEL - (01243) 981979