



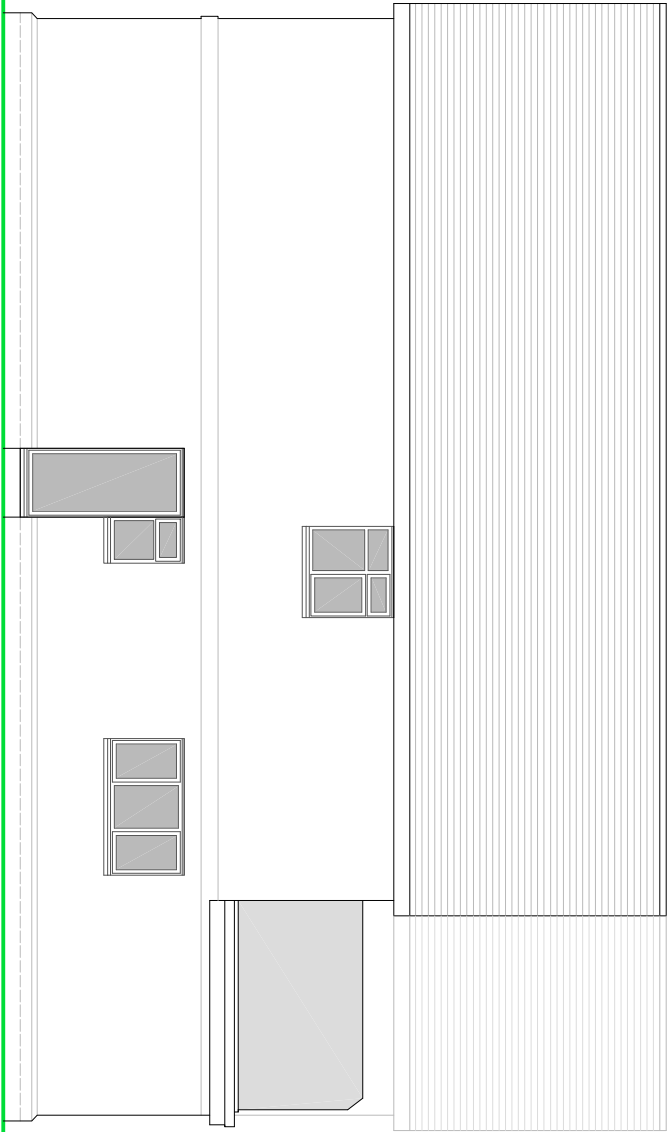


WEST ELEVATION

NOTES

- ROOF - 'Redland Cambrian' grey slates tiles to client choice.
- WALLS - Mixed stock face brick to client choice and planning approval.
- WINDOWS/DOORS - Grey coloured powder coated Aluminium or PVC framed double glazed units.

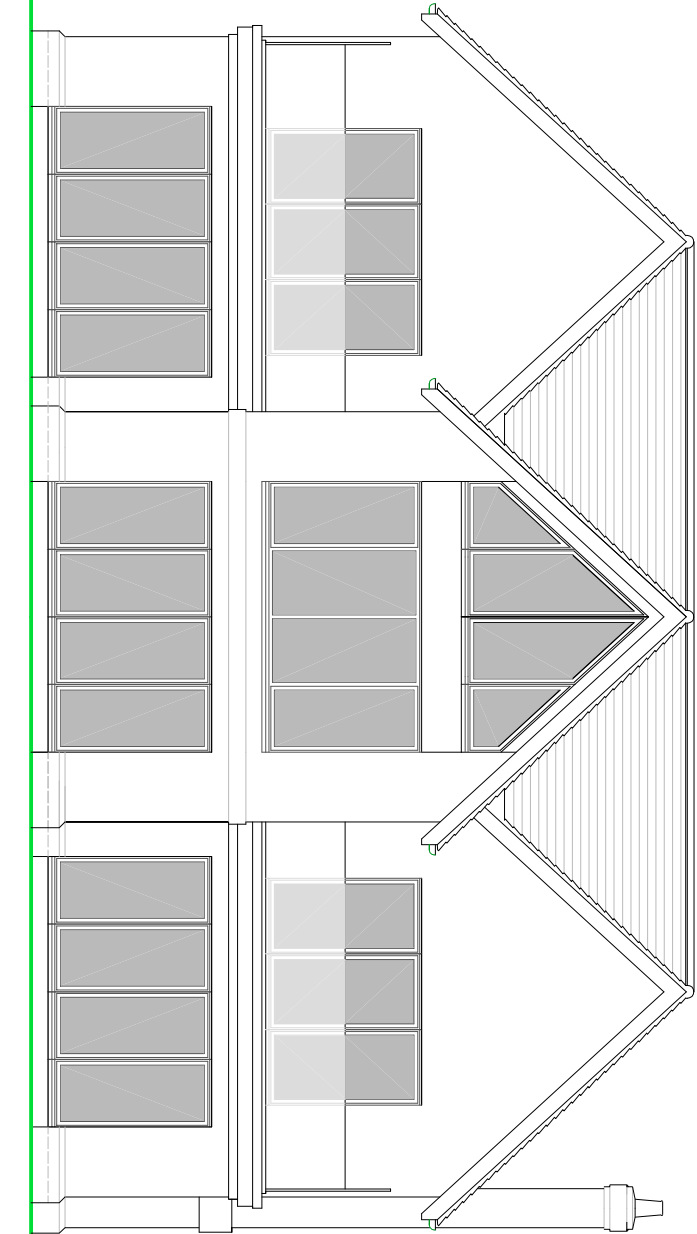

SOUTH ELEVATION

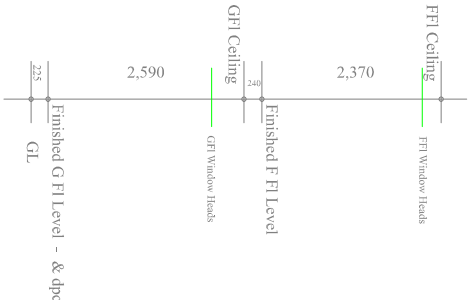

SCALE



METRES

PROPOSED REAR/SIDE ELEVATIONS

SUSSEX BUILDING CONSULTANCY LIMITED

25 SEA WAY, MIDDLETON ON SEA,
BOGNOR REGIS, WEST SUSSEX.

SCALE - 1/100 REV - A DATE - 25/05/2018



LABC
LABOUR
AND
BUILDING
CONSULTANCY