



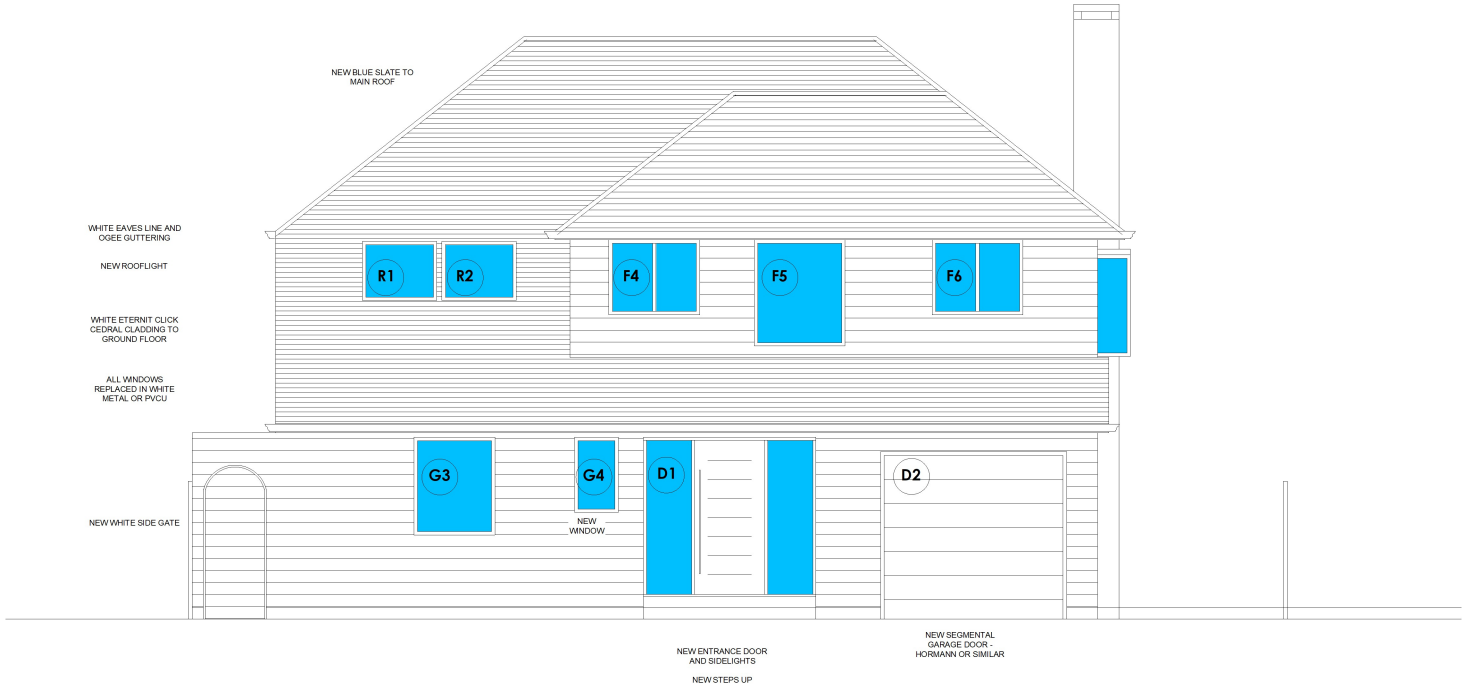

Elevation Facing North



Elevation Facing East

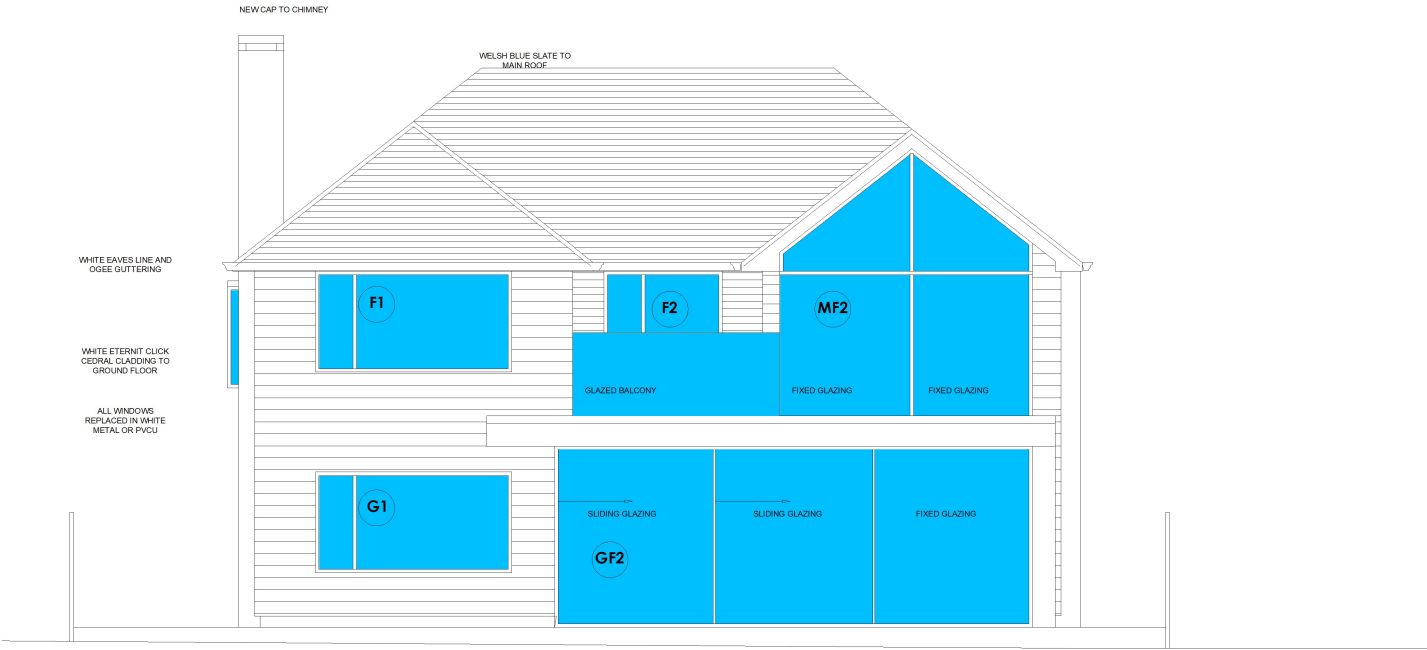

Elevation Facing South



Elevation Facing West