


Front fence, 11 Kilwich Close

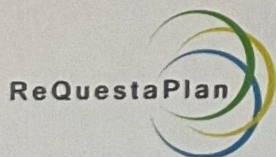

FENCE ELEVATION - 1 METRE.
FENCE LENGTH - 9.30 METRES



0 50
Metres



Plan Produced for: Tiffany Williams

Date Produced: 30 Apr 2021

Plan Reference Number: TQRQM21120115721624

Scale: 1:1250 @ A4